




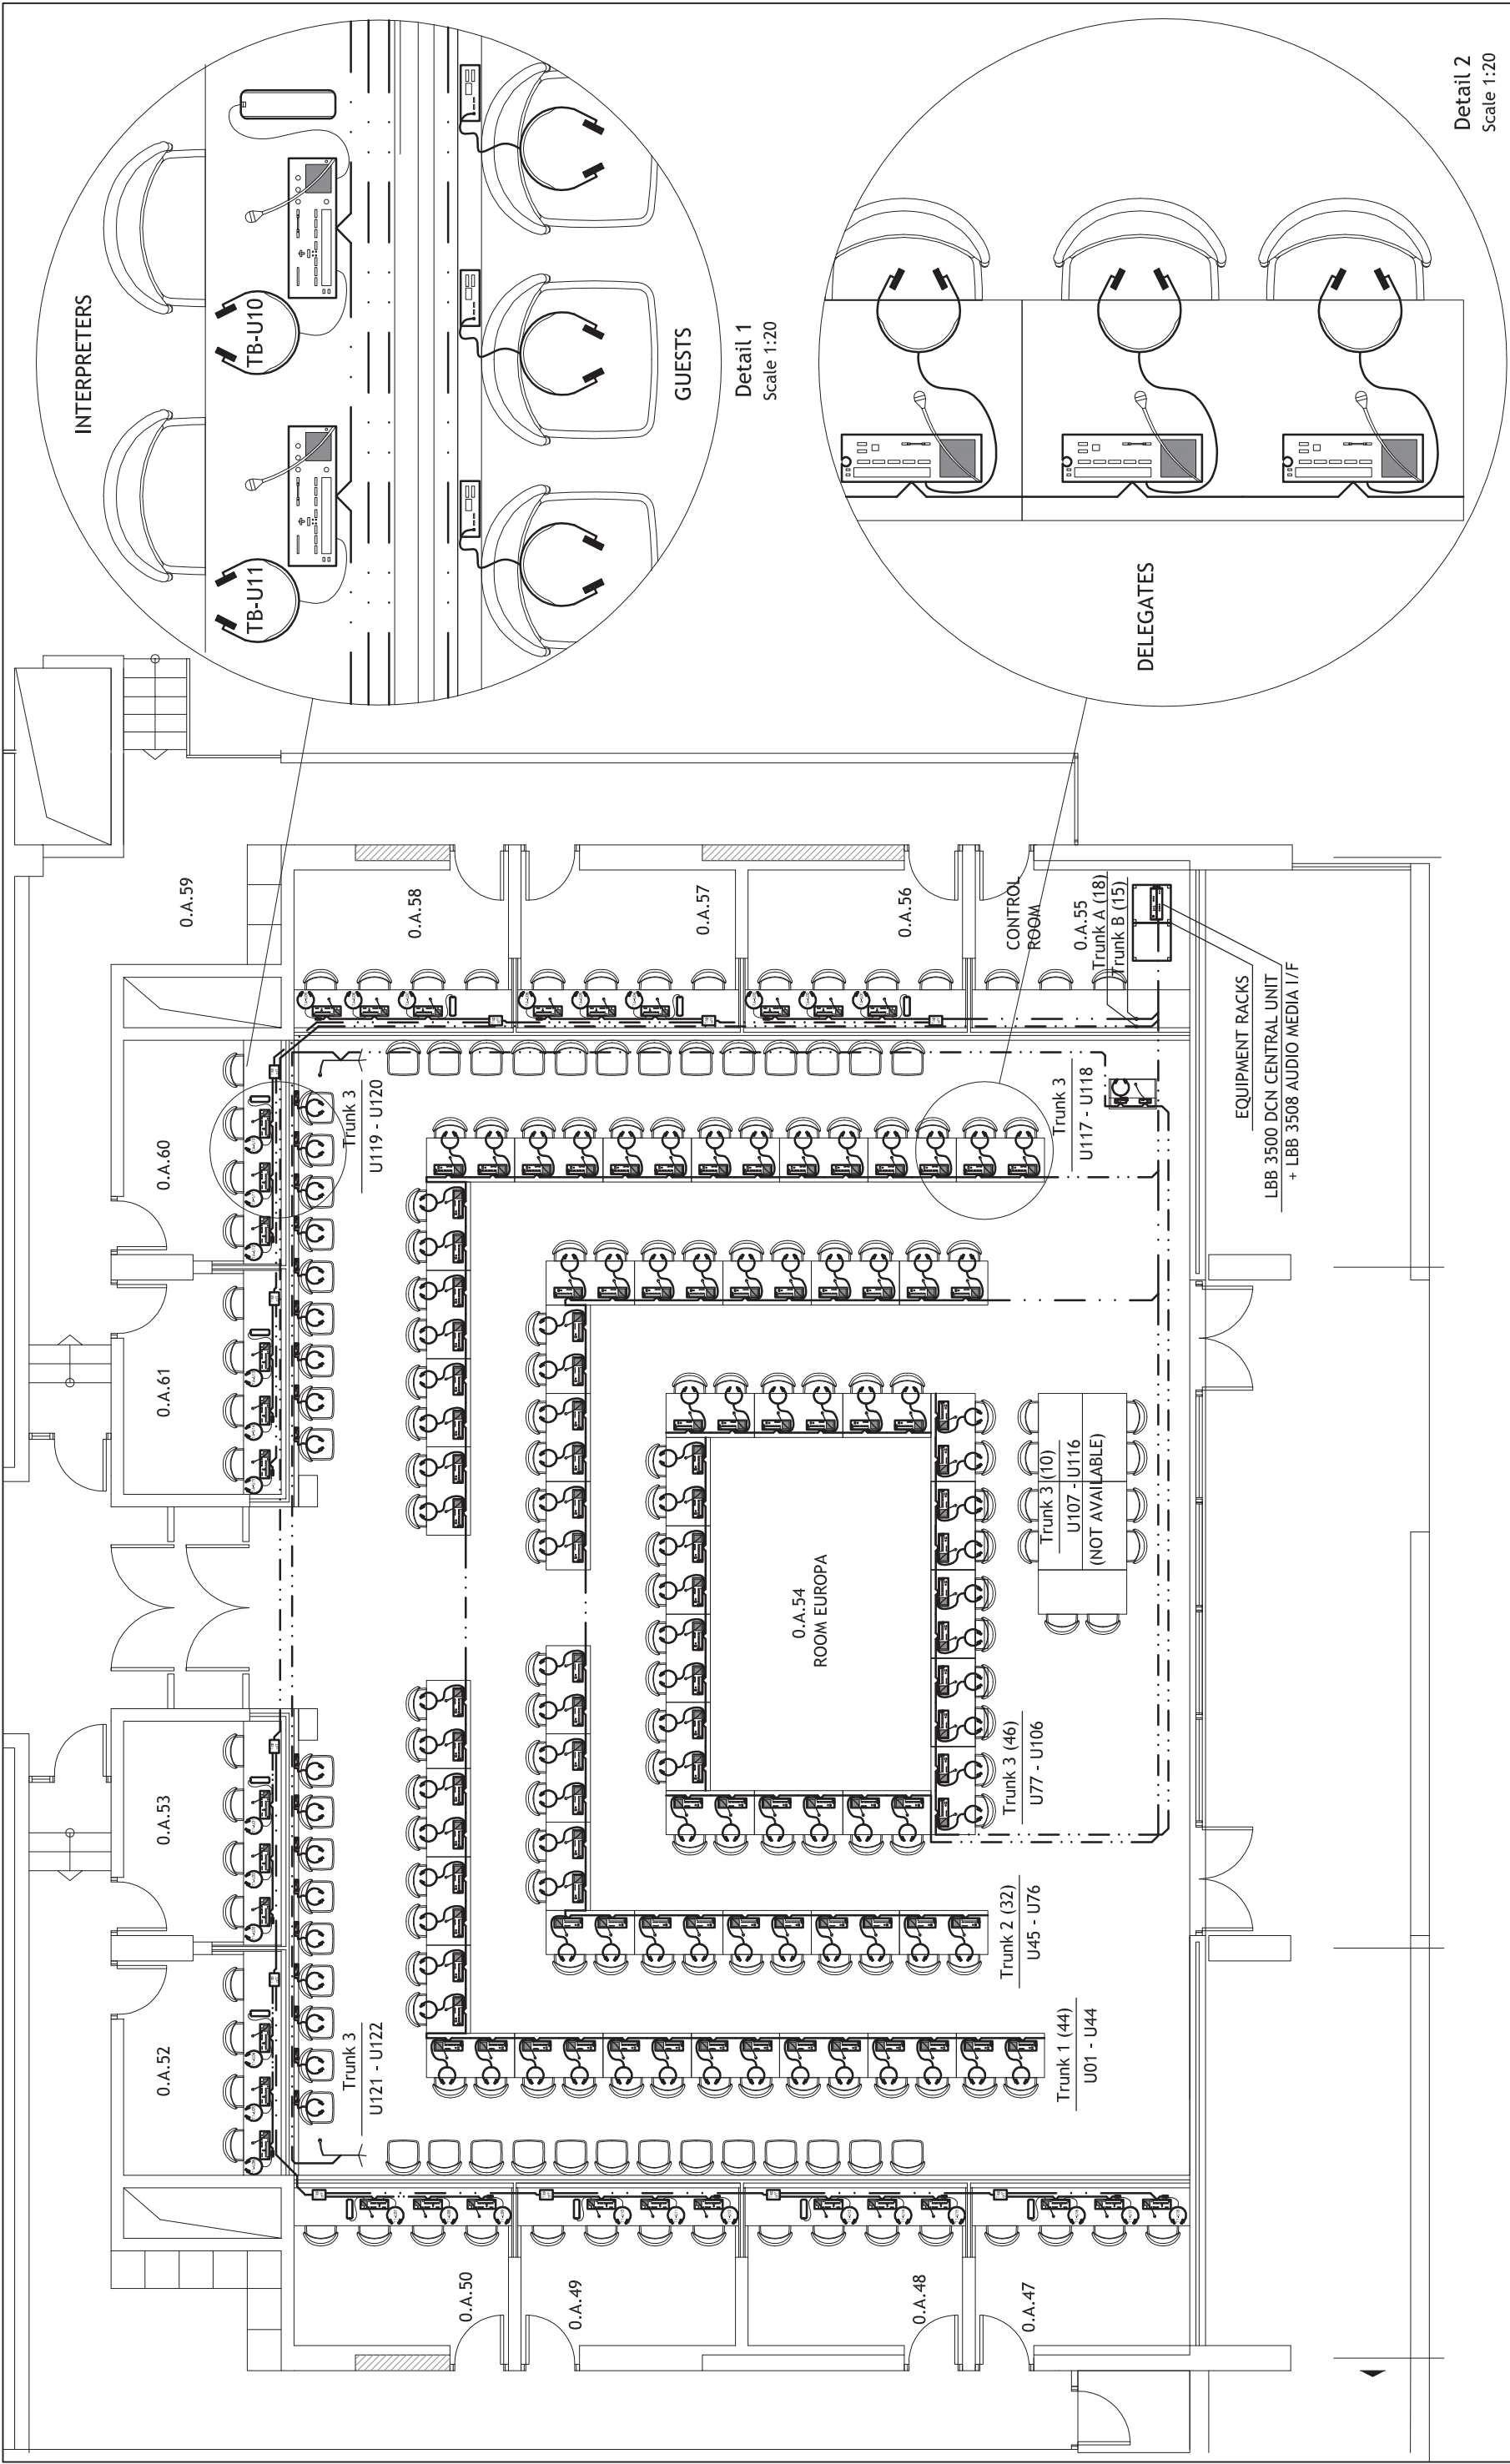

LINES	SYMBOLS		NIKOS G. MICHAILIDIS		INDEX	
	CONFERENCE CABLE - UNDERFLOOR	CONFERENCE CABLE - OVERFLOOR	ELECTRICAL-MECHANICAL ENGINEER NTUA	REVISION	DATE	
NOTES			24, Con.Paparrigopoulou Str, GR-11473, Athens	EMPLOYER :	EUROPEAN CENTRE FOR THE DEVELOPMENT OF VOCATIONAL TRAINING	
			tel.: 210-6470122, fax: 210-6439570, e-mail: info@mauve.gr	PROJECT :	CONSULTING SERVICES FOR RECOVER (phase 1) Contract No 2011-0093/NP/RES/ASAIN/RECOVER/001/11	
				DRAWING TITLE :	AVCI FACILITIES - OCT. 2011 SNAPSHOT EUROPA ROOM : SEATING & CONFERENCE EQUIPMENT LAYOUT	
Tx-Uyyy : TRUNK AND UNIT INDEX NUMBER, E.G. T1-U08 => 8TH UNIT ON TRUNK 1.			DRAWING NUMBER :	AVCI.E01-exst	SCALE :	1:100
				DATE :	OCTOBER 2011	
				CAD DESIGNER :	VAGDOUTI LEMONIA, ELECTRONIC ENGINEER	

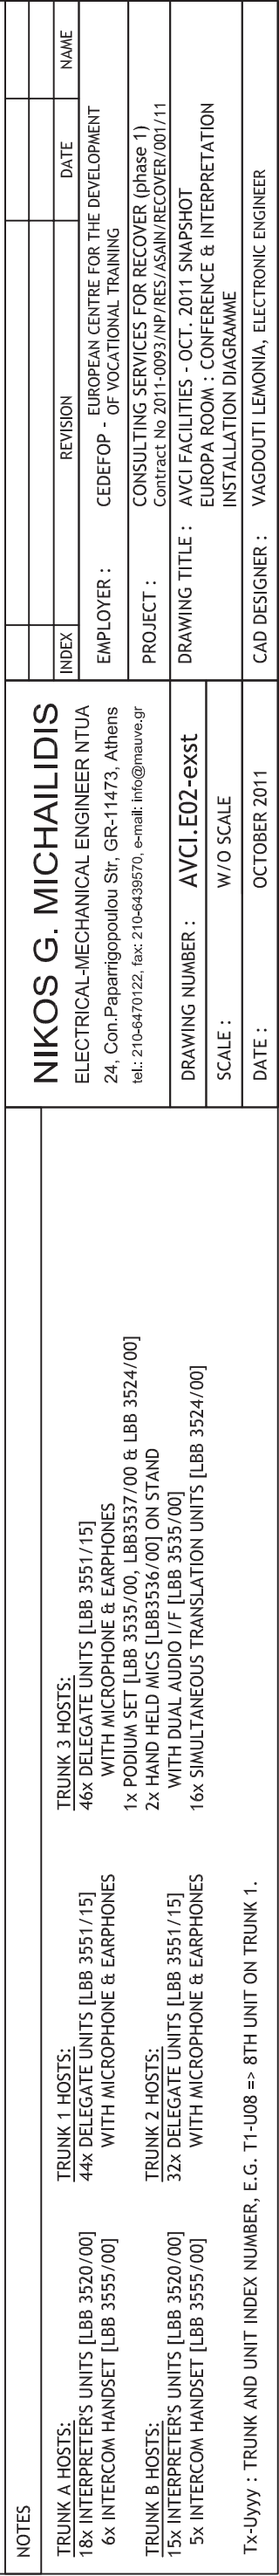

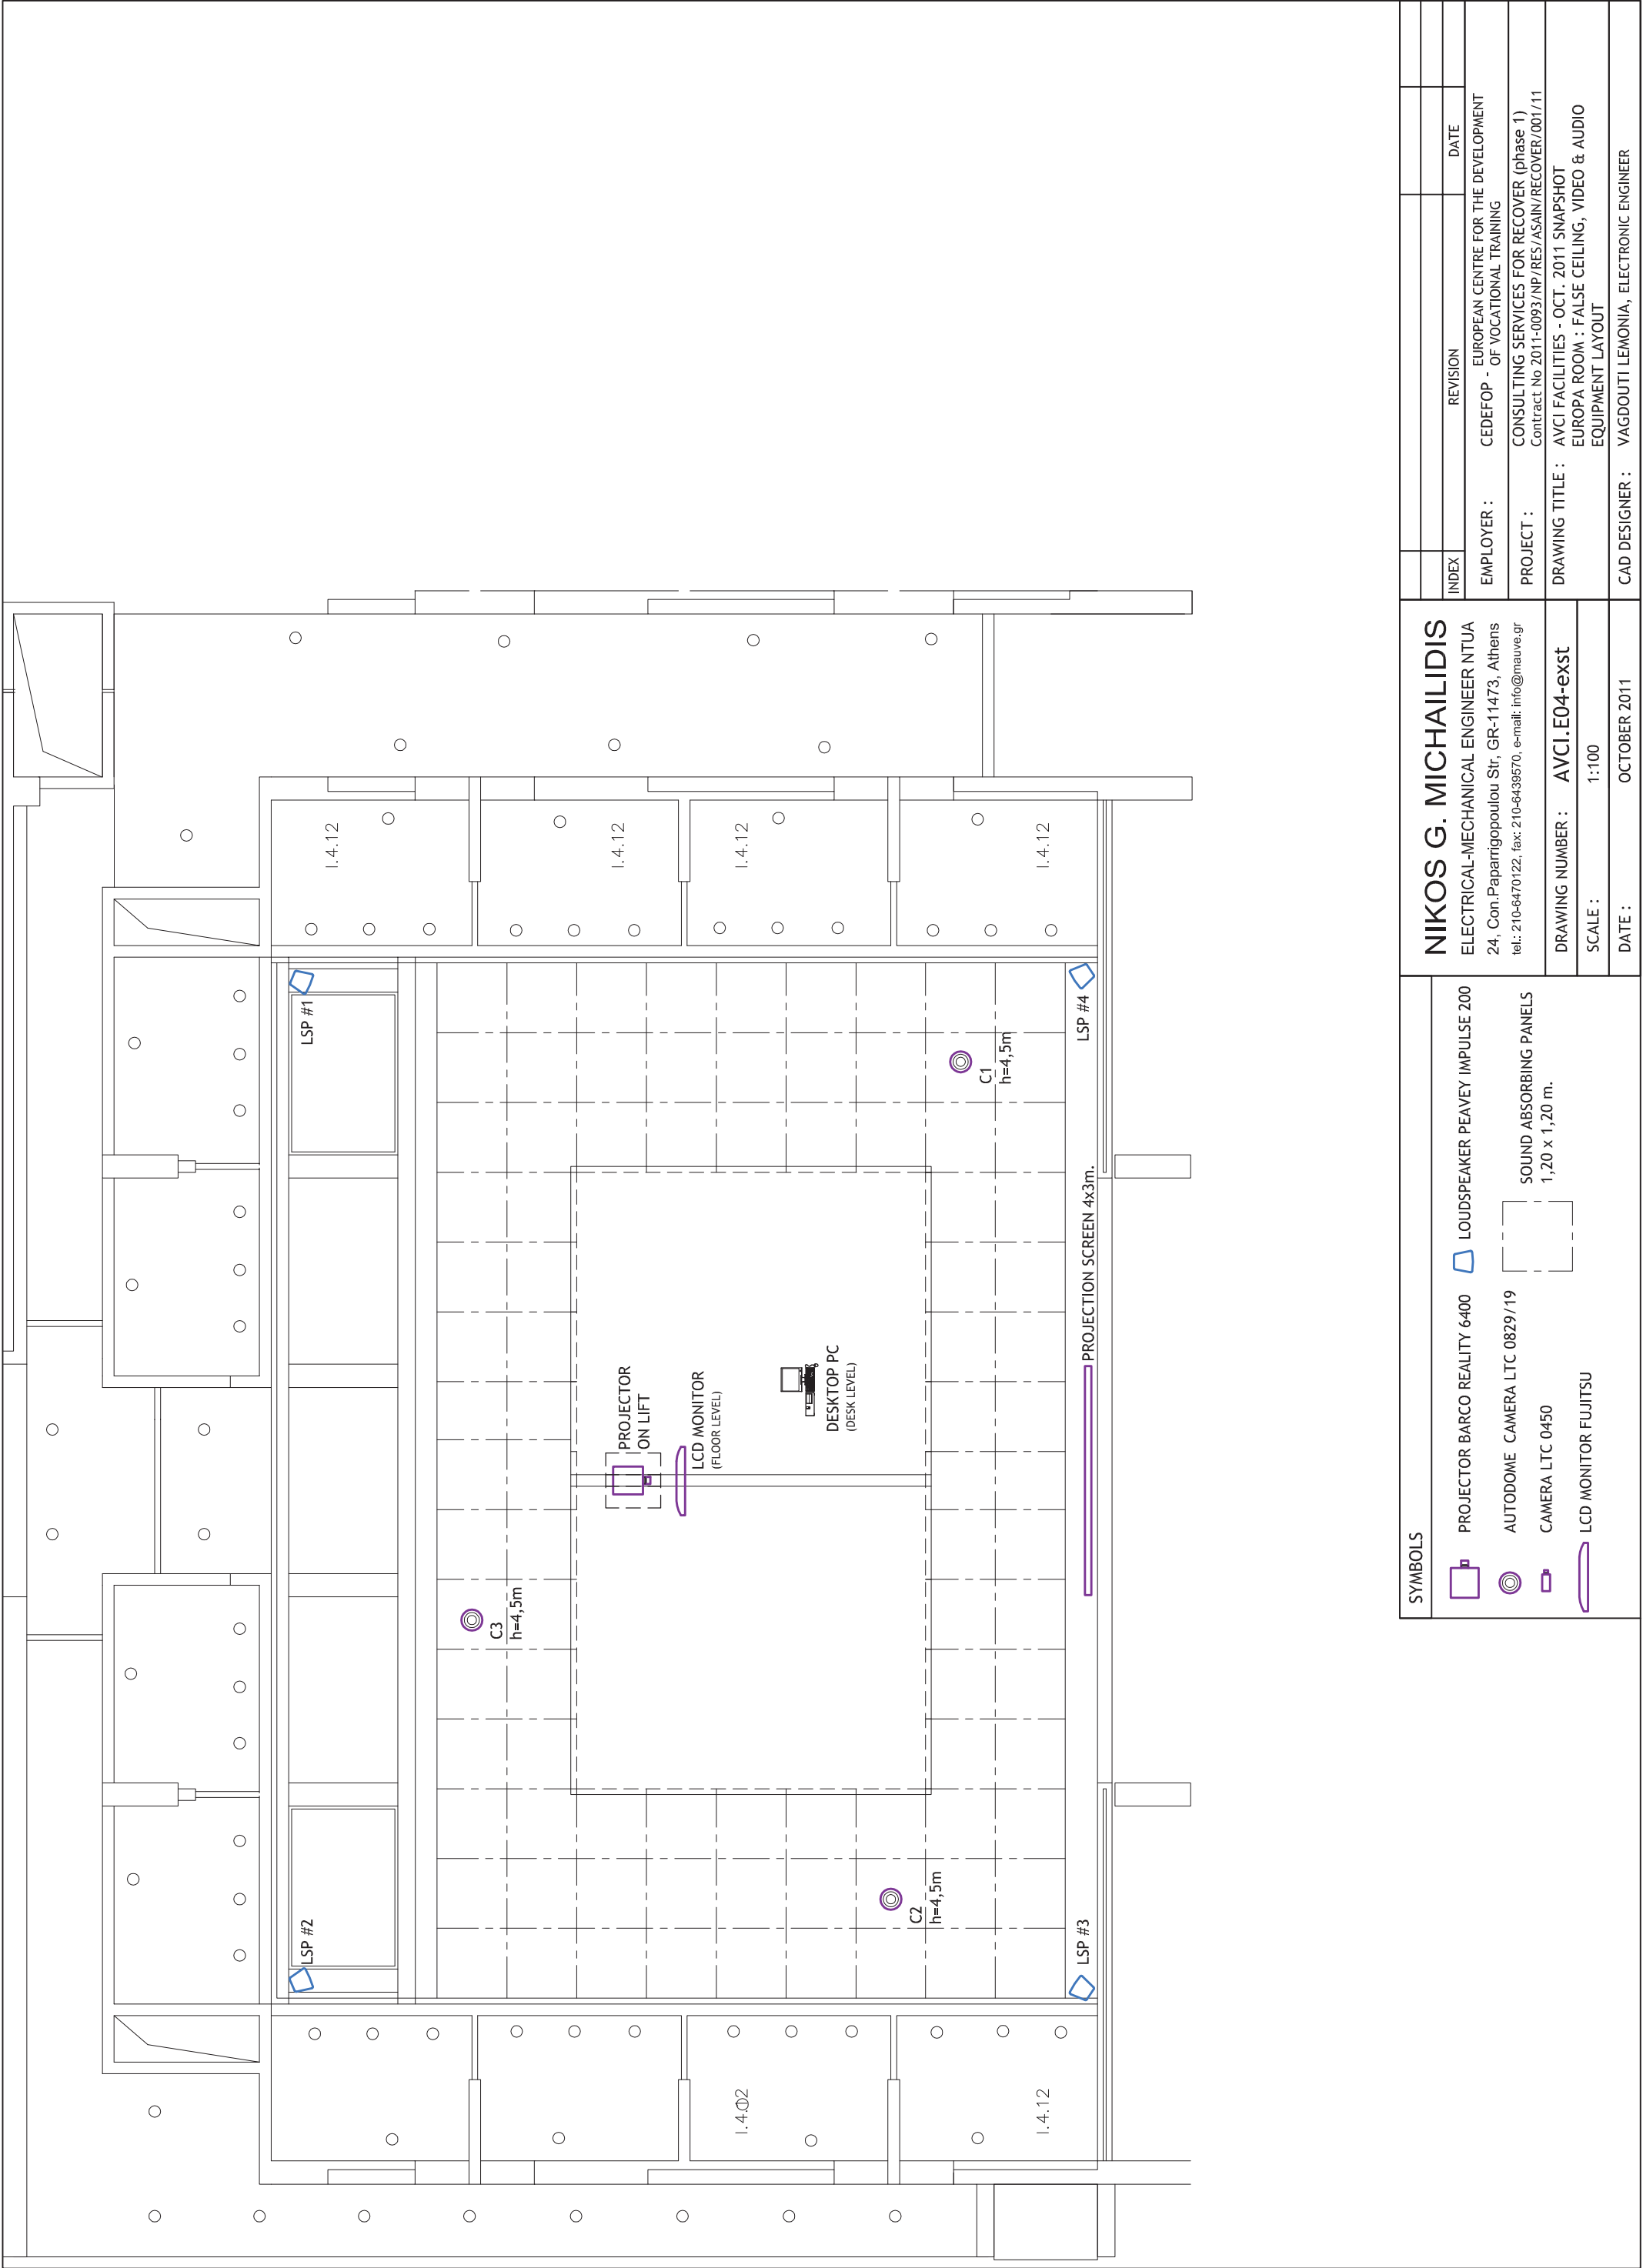

SYMBOLS



PROJECTOR BARCO REALITY 6400



LOUDSPEAKER PEAVEY IMPULSE 200



AUTODOME CAMERA LTC 0829 /19




SOUND ABSORBING PANELS
1,20 x 1,20 m.




CAMERA LTC 0450





LCD MONITOR FUJITSU

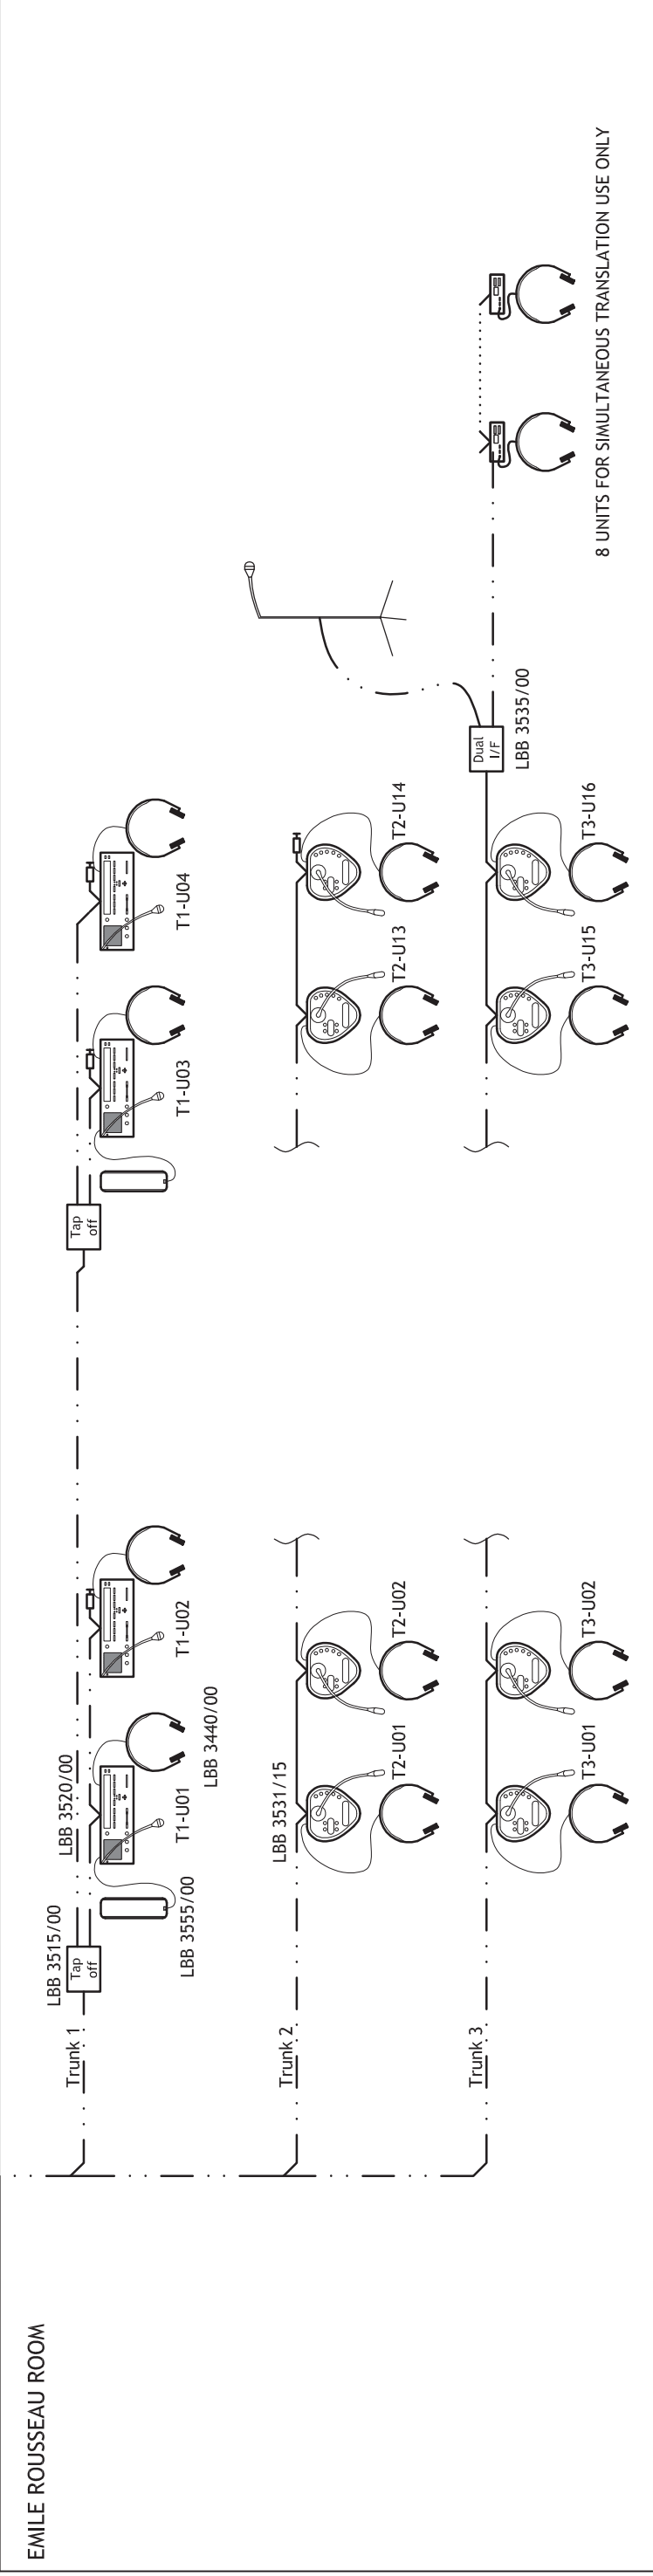


NOTES					
<u>MONTESSORI ROOM</u>		<u>EMILE ROUSSEAU ROOM</u>			
TRUNK 3 HOSTS: 21x DELEGATE UNITS [LBB 3551/15] WITH MICROPHONE & EARPHONES		TRUNK 3 HOSTS: 16x DELEGATE UNITS [LBB 3551/15] WITH MICROPHONE & EARPHONES			
TRUNK 1 HOSTS: 15x INTERPRETER'S UNITS [LBB 3520/00] 5x INTERCOM HANDSET [LBB 3555/00]		TRUNK 1 HOSTS: 4x INTERPRETER'S UNITS [LBB 3520/00] 2x INTERCOM HANDSET [LBB 3555/00]			
TRUNK 2 HOSTS: 21x DELEGATE UNITS [LBB 3531/15] WITH MICROPHONE & EARPHONES		TRUNK 2 HOSTS: 14x DELEGATE UNITS [LBB 3531/15] WITH MICROPHONE & EARPHONES			
1x HAND HELD MIC [LBB 3535/00] LBB3537/00 & LBB 3524/00		1x HAND HELD MIC [LBB3536/00] ON STAND WITH DUAL AUDIO I/F [LBB 3535/00] LBB3537/00 & LBB 3524/00			
8x SIM. TRANS. UNITS [LBB 3524/00] WITH EARPHONES		8x SIM. TRANS. UNITS [LBB 3524/00] WITH EARPHONES			
T1-U08 => 8TH UNIT ON TRUNK 1.		Tx-Uyyy : TRUNK AND UNIT INDEX No, E.G. T1-U08 => 8TH UNIT ON TRUNK 1.			

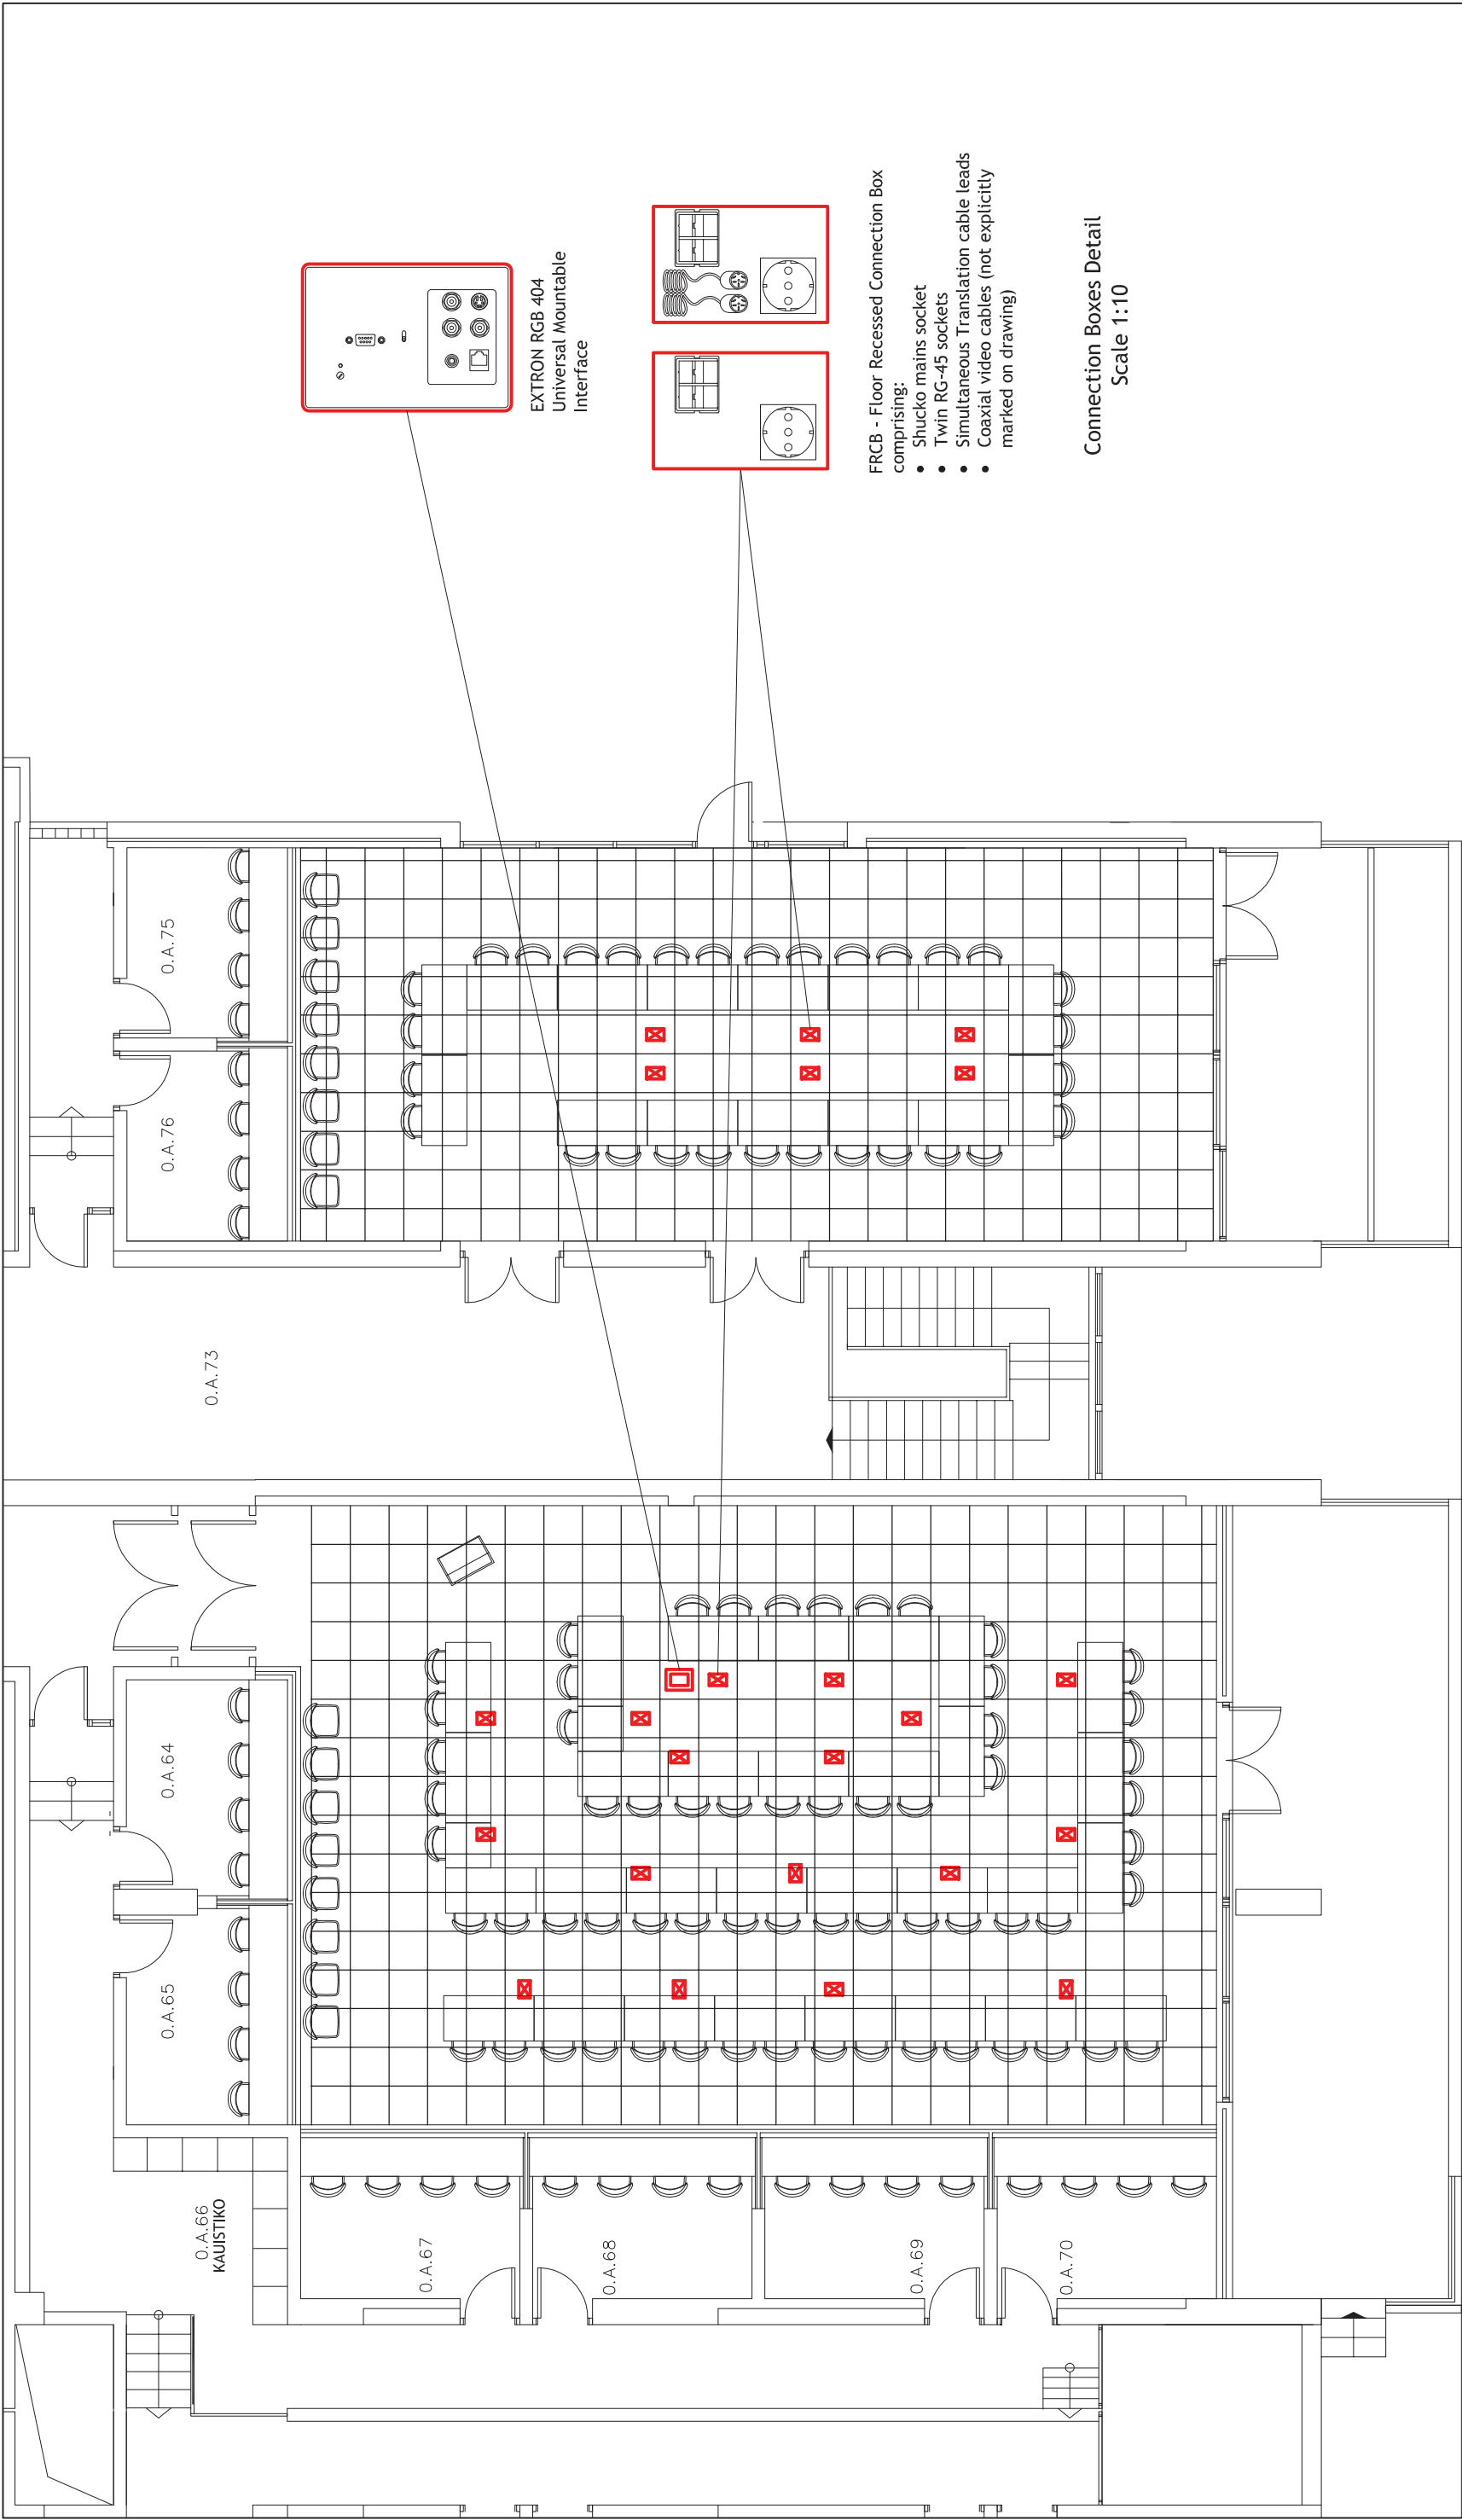

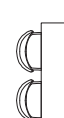
NOTES		SYMBOLS		NIKOS G. MICHAILIDIS ELECTRICAL-MECHANICAL ENGINEER NTUA 24, Con.Paparrigopoulou Str, GR-11473, Athens tel.: 210-6470122, fax: 210-6439570, e-mail: info@mauve.gr				INDEX		REVISION		DATE		NAME	
MONTESSORI ROOM 17x STBs RECESSED IN FALSE FLOOR 1x IFBs RECESSED IN FALSE FLOOR EMILE ROUSSEAU ROOM 6x STBs RECESSED IN FALSE FLOOR FALSE FLOOR GRID: 60x60 cm CARPET FINISH TILES: 50x50 cm (NOT SHOWN)				FALSE FLOOR GRID: 60x60 cm				DELEGATE DESK 0,70x1,40m		EMPLOYER :		CEDEFOP - OF VOCATIONAL TRAINING		EUROPEAN CENTRE FOR THE DEVELOPMENT	
				FRCB RECESSED IN FALSE FLOOR FRCB = FLOOR RECESSED CONNECTION BOX		PORTABLE DELEGATE SEAT									
				IFB - EXTRON RGB-404				UNIVERSAL MOUNTABLE INTERFACE BOX							
				CAD DESIGNER :		VAGDOUTI LEMONIA, ELECTRONIC ENGINEER									

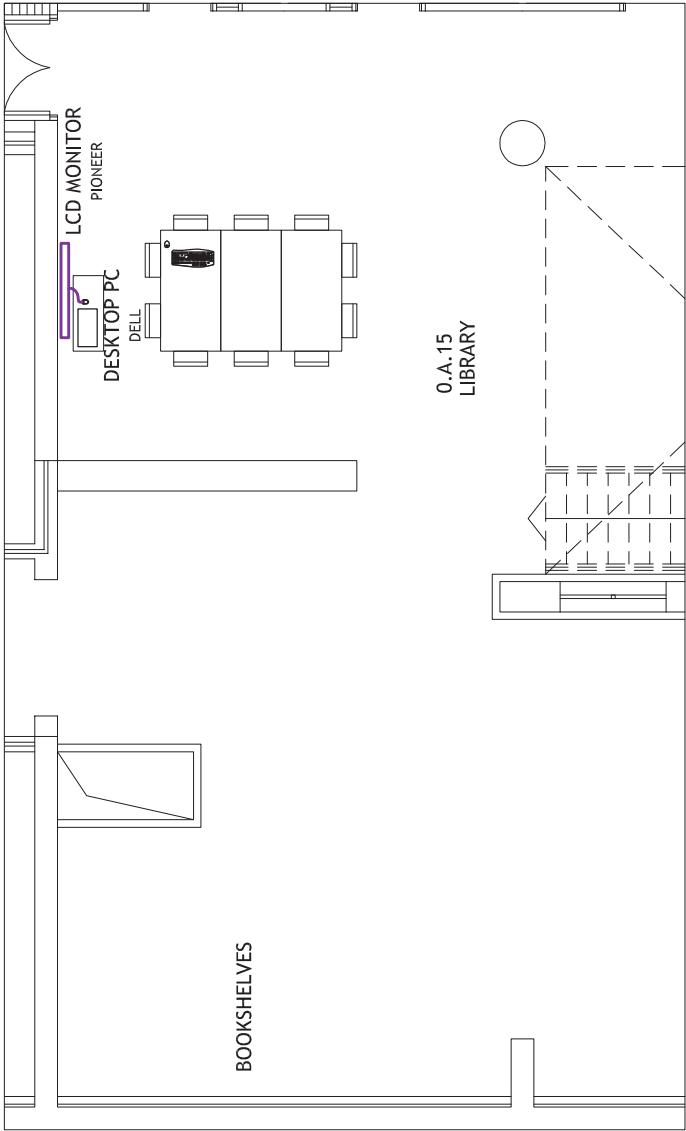


LEVEL A' ISOGEIO: ROOM 0.A.15 (LIBRARY)

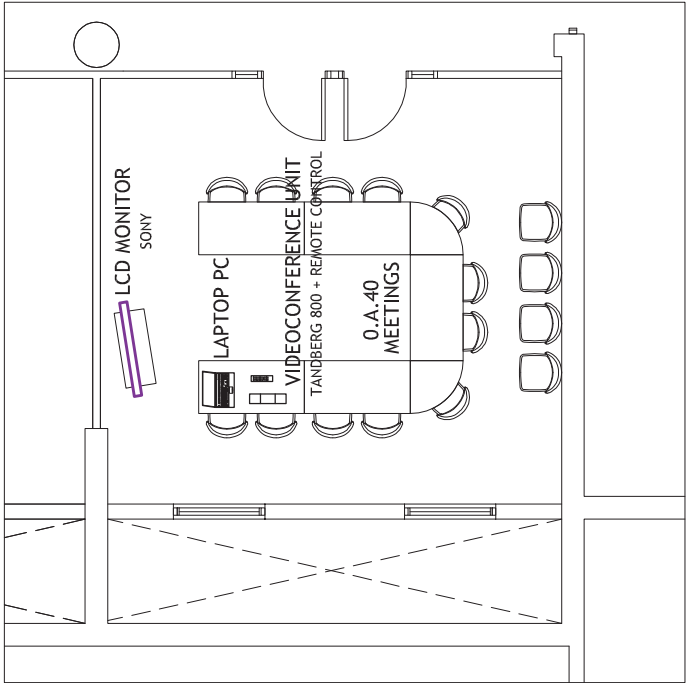

LEVEL A' ISOGEIO: ROOM 0.A.40 (MEETINGS)

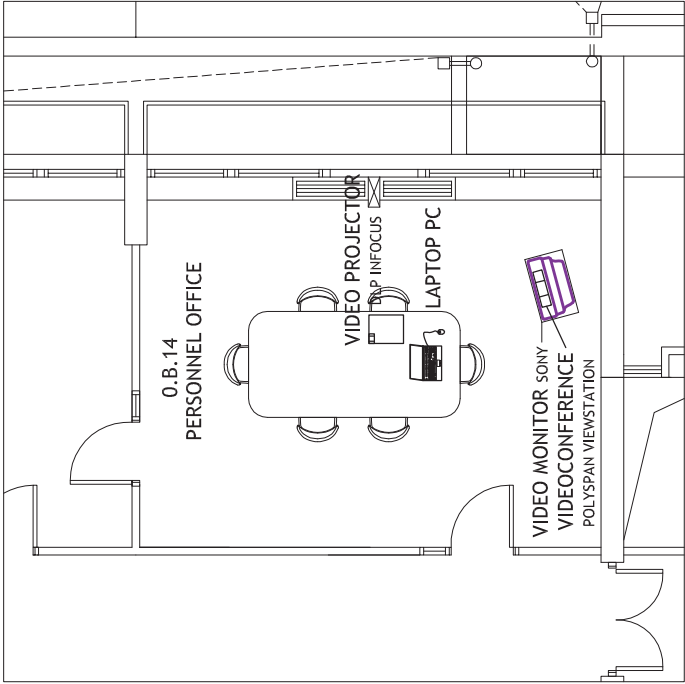

LEVEL B' ISOGEIO : ROOM 0.B.14 (PERSONNEL OFFICE)

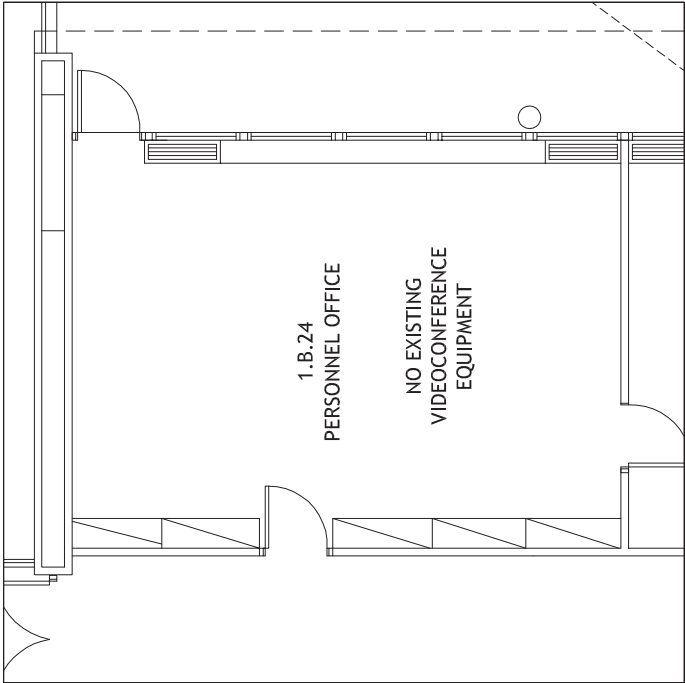

LEVEL B' OROFOS : ROOM 1.B.24 (PERSONNEL OFFICE)

INDEX	REVISION	DATE	NAME
NIKOS G. MICHAILIDIS			
ELECTRICAL-MECHANICAL ENGINEER NTUA			
24, Con.Paparrigopoulou Str, GR-11473, Athens			
tel.: 210-6470122, fax: 210-6439570, e-mail: info@mauve.gr			
DRAWING NUMBER :		AVCI.A01-exst	
SCALE :		1:100	
DATE :		OCTOBER 2011	
CAD DESIGNER :		VAGDOUTI LEMONIA, ELECTRONIC ENGINEER	
EMPLOYER :		CEDEFOP - OF VOCATIONAL TRAINING	
PROJECT :		CONSULTING SERVICES FOR RECOVER (phase 1)	
DRAWING TITLE :		AVCI FACILITIES - OCT. 2011 SNAPSHOT	
		LEVEL A' ISOGEIO: 0.A.15 (LIBRARY) & 0.A.40 (MEETINGS)	
		LEVEL B' ISOGEIO : ROOM 0.B.14 (PERSONNEL OFFICE)	
		LEVEL B' OROFOS : ROOM 1.B.24 (PERSONNEL OFFICE)	
		Contract No 2011-0093/NP/RES/ASAIN/RECOVER/001/11	