


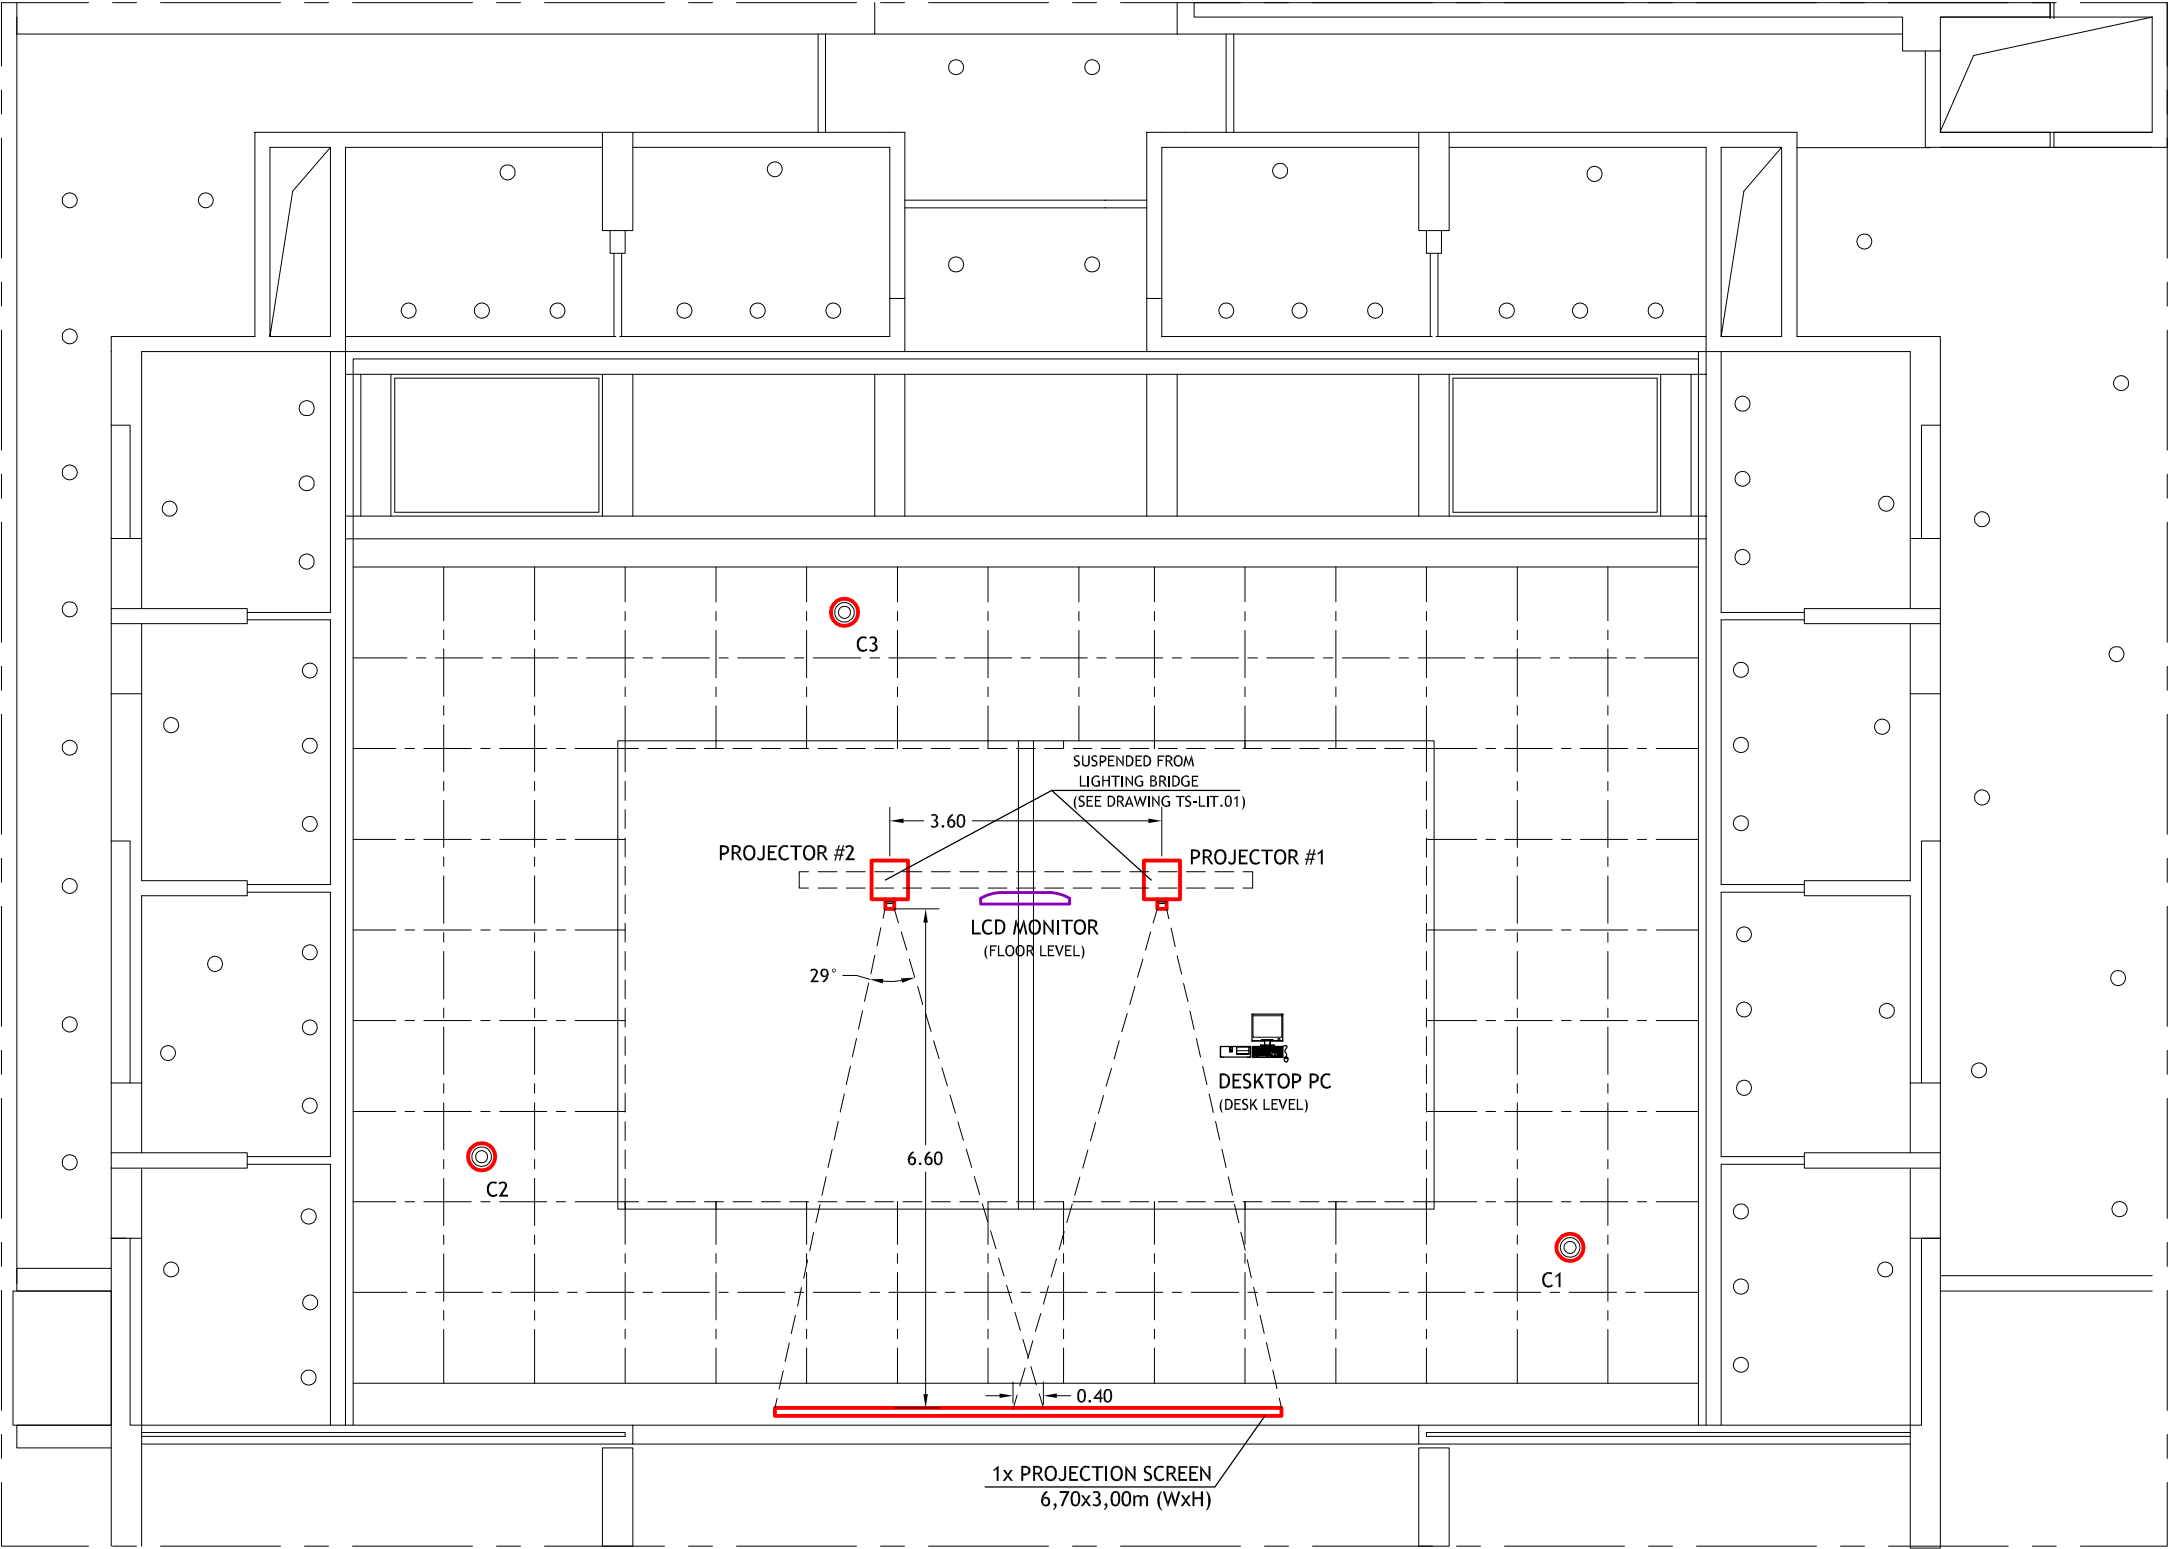

NOTES	SYMBOLS		CEDEFOP						
		HD PROJECTOR		SOUND ABSORBING PANELS 1,20 x 1,20 m.	INDEX	REVISION		NAME	DATE
		HD PTZ CAMERA			EMPLOYER : CEDEFOP - EUROPEAN CENTRE FOR THE DEVELOPMENT OF VOCATIONAL TRAINING				
		LCD MONITOR FUJITSU		TRIANGULAR LIGHTING TRUSS 20-25cm/6m.	PROJECT : RECOVER - Phase 2: Audio-Visual & Conference Infrastructures Systems' Delivery, Installation & Support Services				
					DRAWING TITLE : VIDEO INSTALLATION - EUROPA ROOM: FALSE CEILING, VIDEO EQUIPMENT LAYOUT		DRAWING NUMBER : TS-VID.01		
	SCALE : 1:100		DATE : JANUARY 2012						



NOTES	SYMBOLS	<i>CEDEFOP</i>					
	 PROJECTOR		SOUND ABSORBING PANELS 1,20 x 1,20 m.	INDEX	REVISION	NAME	DATE
	 AUTODOME CAMERA LTC 0829/19			EMPLOYER : CEDEFOP - EUROPEAN CENTRE FOR THE DEVELOPMENT OF VOCATIONAL TRAINING			
	 LCD MONITOR PHILIPS	PROJECT : RECOVER - Phase 2: Audio-Visual & Conference Infrastructures Systems' Delivery, Installation & Support Services					
	 FLOOR RECESSED INTERFACE BOX	DRAWING TITLE : VIDEO INSTALLATION - MONTESSORI & EMILE ROUSSEAU ROOMS: FALSE CEILING, VIDEO EQUIPMENT LAYOUT (EXISTING AND RE-USED)				DRAWING NUMBER : TS-VID.02	
		SCALE : 1:100	DATE : JANUARY 2012				



PROJECTOR



AUTODOME CAMERA LTC 0829/19





LCD MONITOR PHILIPS



FLOOR RECESSED INTERFACE BOX




SOUND ABSORBING PANELS
1,20 x 1,20 m.

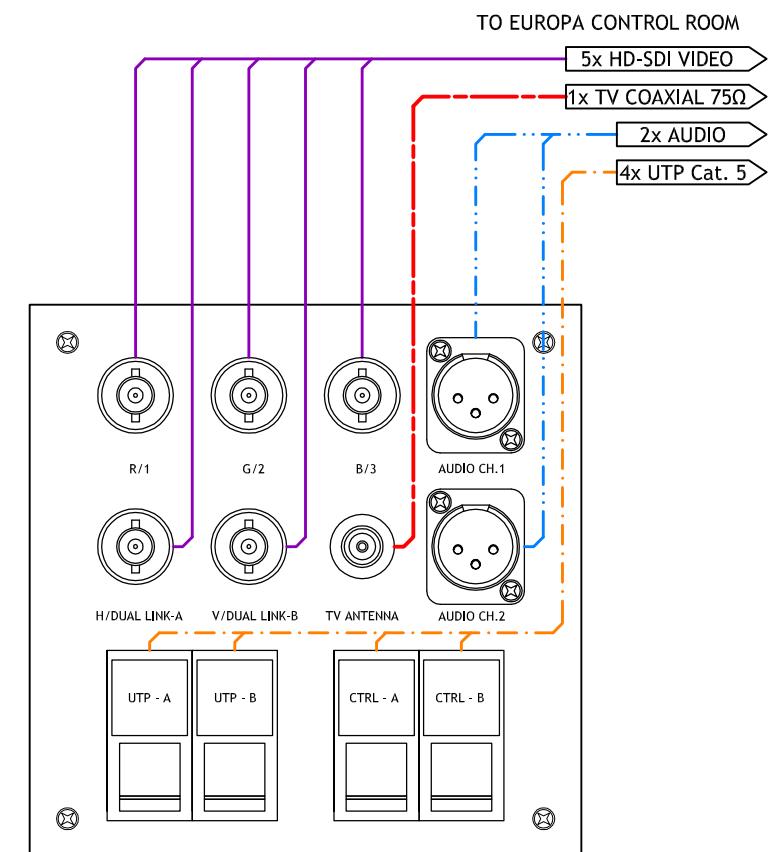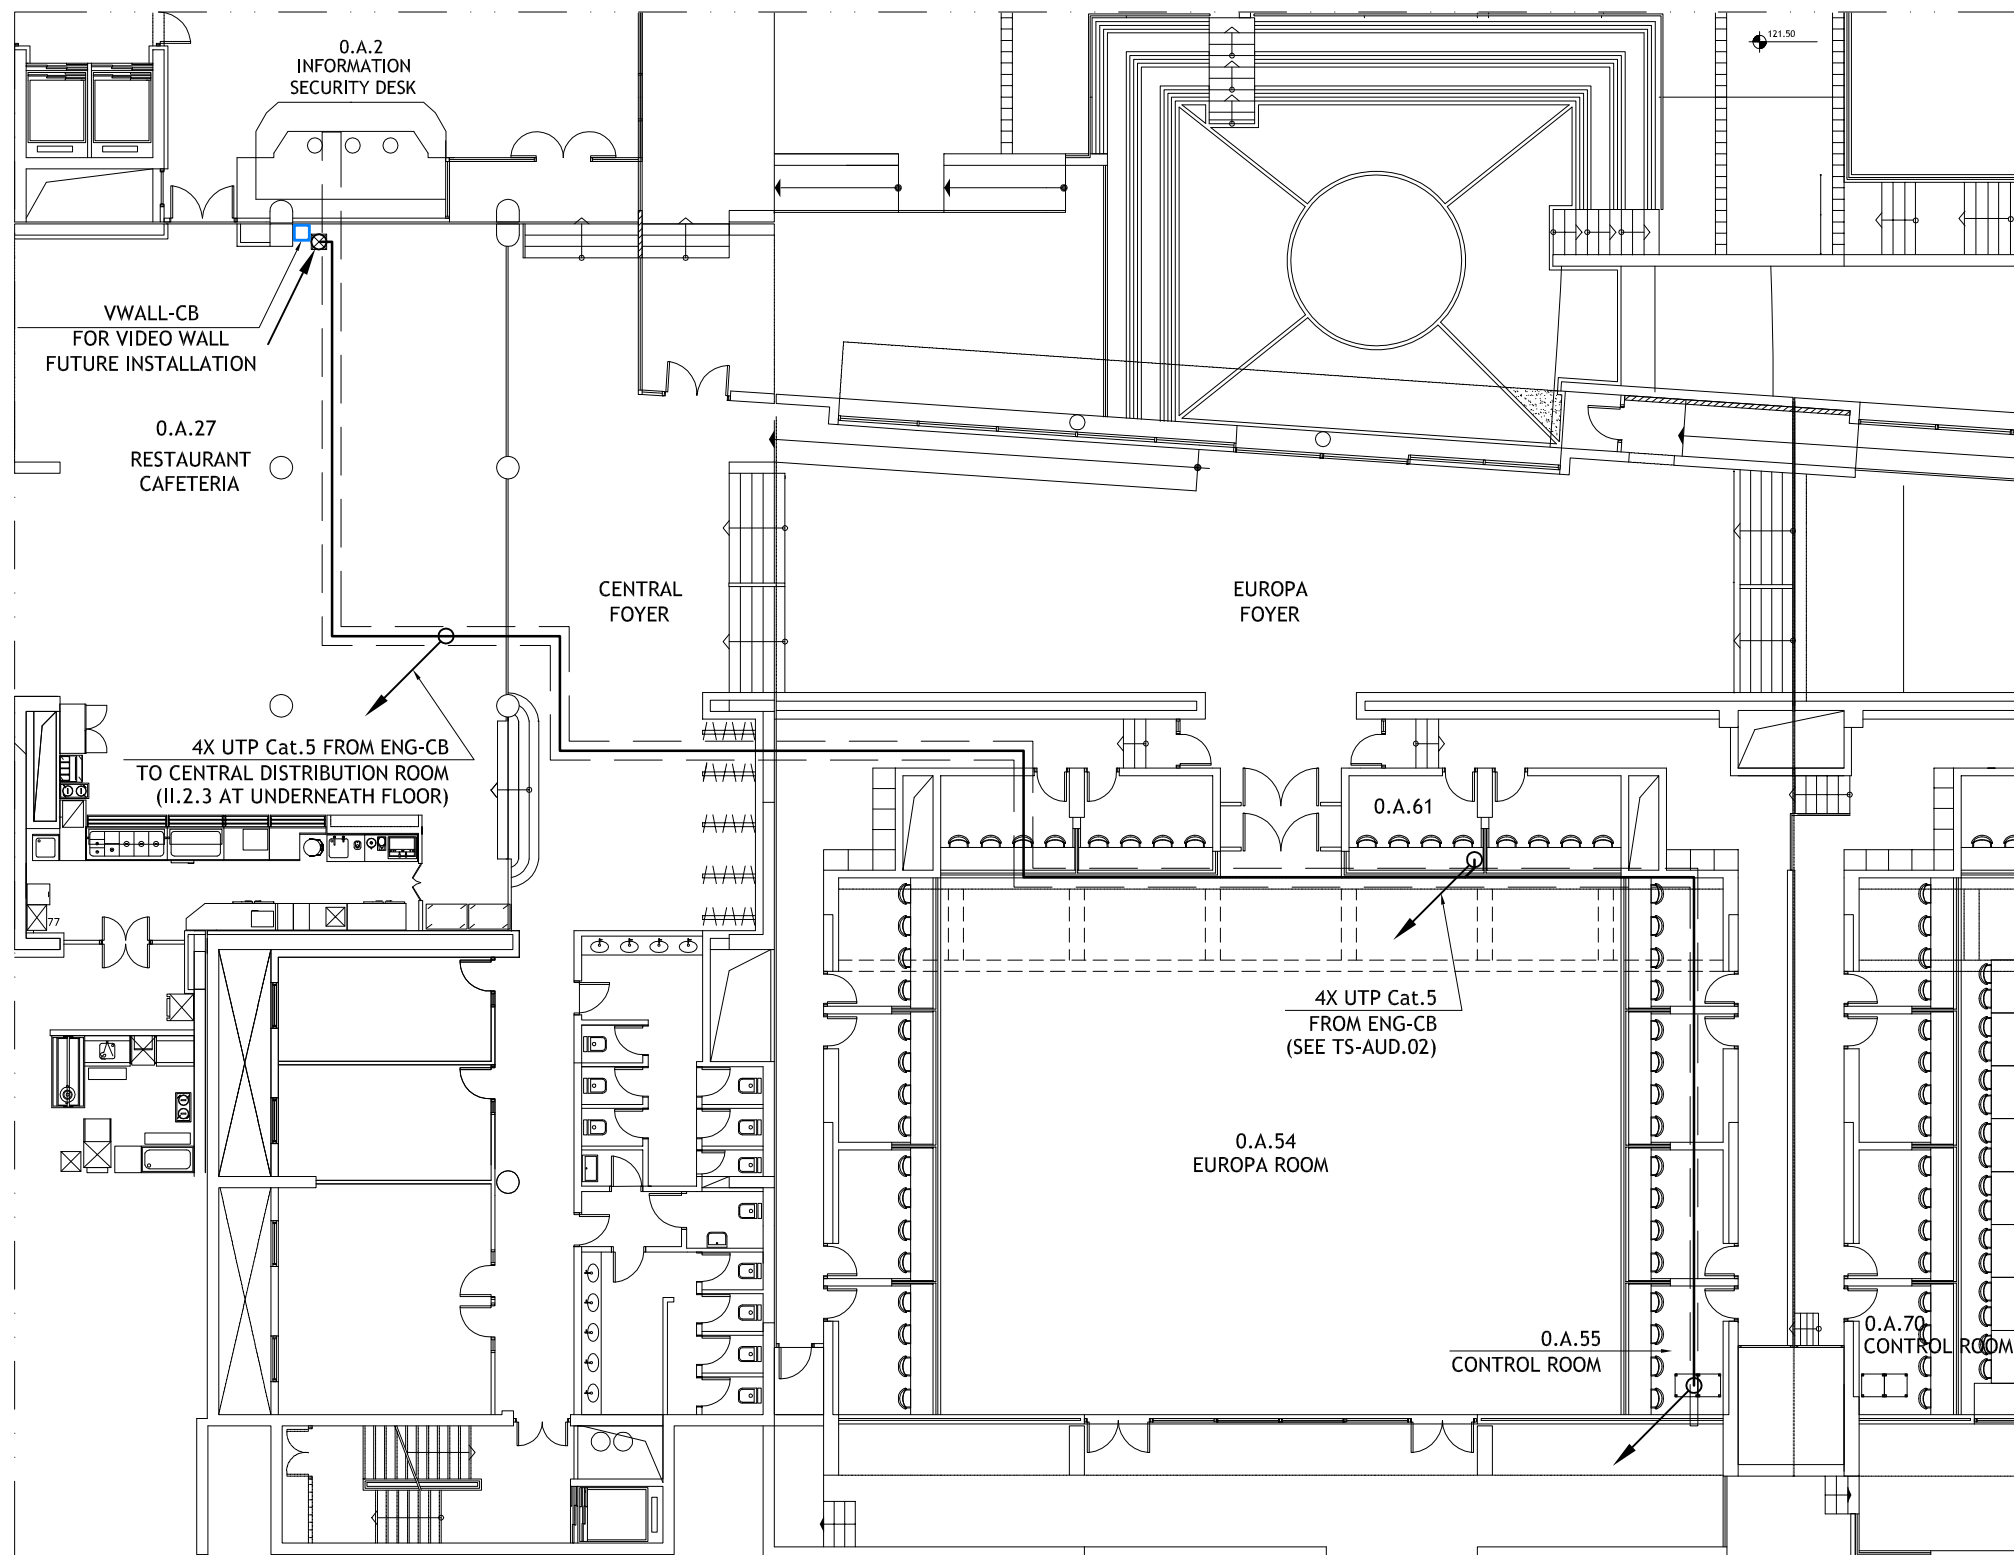


VWALL-CB: CONNECTION BOX
FOR VIDEO WALL FUTURE INSTALLATION
(SEE DETAIL DRAWINGS TS-VID.05 & 06)

SCALE 1:1


LINES		SYMBOLS		CEDEFOP			
	DIGITAL VIDEO CABLE (RGBHV, SD/HD/3G-SDI)		FEEBLE CURRENT TRUNK OF UNDERNEATH FLOOR (PART OF THE TRUNK NETWORK INSTALLED AT THE CEILING)	INDEX	REVISION	NAME	DATE
	TV COAXIAL-75Ω CABLE		VCB - VIDEO CONNECTION BOX CUSTOM, FOR FUTURE VIDEO WALL INSTALLATION	EMPLOYER : CEDEFOP - EUROPEAN CENTRE FOR THE DEVELOPMENT OF VOCATIONAL TRAINING			
	AUDIO CABLE (1-PAIR + SHIELD)		CABLE ROUTING UPWARDS FROM UNDERNEATH FLOOR	PROJECT : RECOVER - Phase 2: Audio-Visual & Conference Infrastructures Systems' Delivery, Installation & Support Services			
	UTP Cat.5/Cat.5e FOR ETHERNET & SERIAL CONTROL		CABLE ROUTING DOWNWARDS TO UNDERNEATH FLOOR	DRAWING TITLE : VIDEO INSTALLATION - EUROPA ROOM VIDEO RELAY: CAFETERIA VIDEO WALL FUTURE INSTALLATION CABLE ROUTING TO CONNECTION BOX		DRAWING NUMBER : TS-VID.04	
	CABLE BUNDLE PROPOSED ROUTING			SCALE : 1:200	DATE : JANUARY 2012		

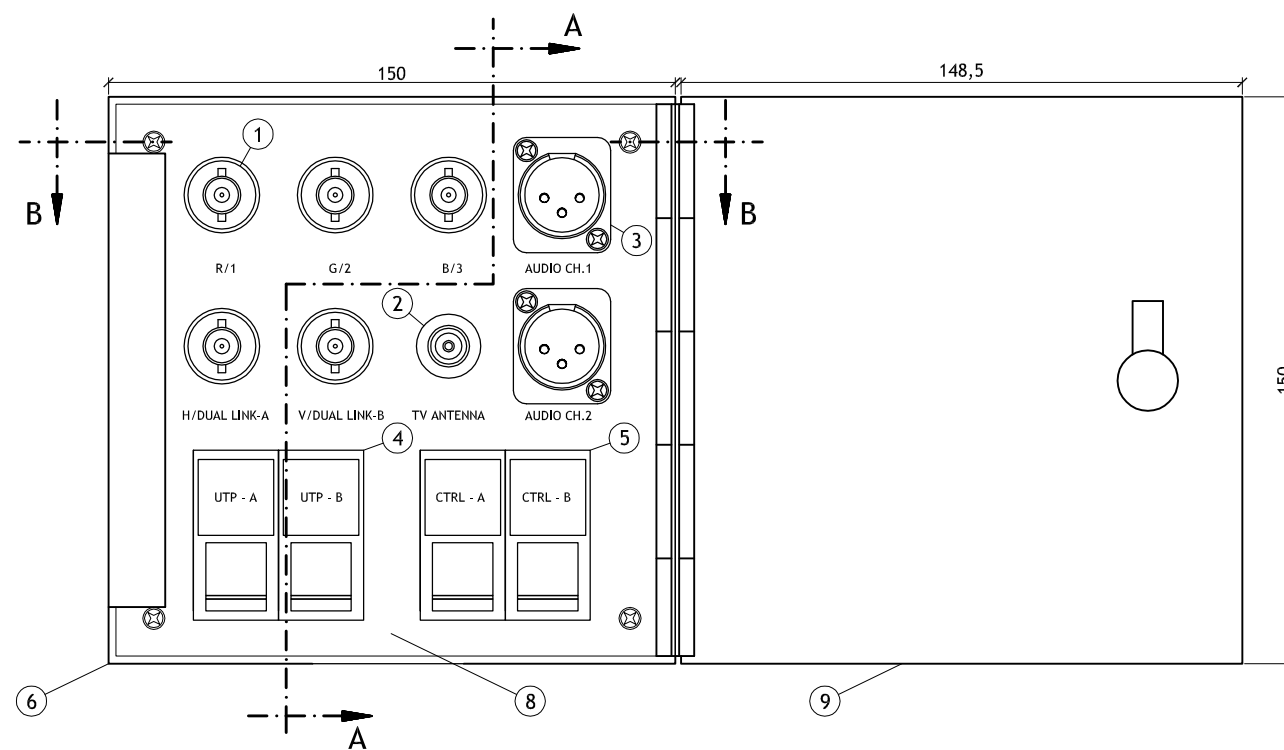


FRONT VIEW WITH DOOR OPEN

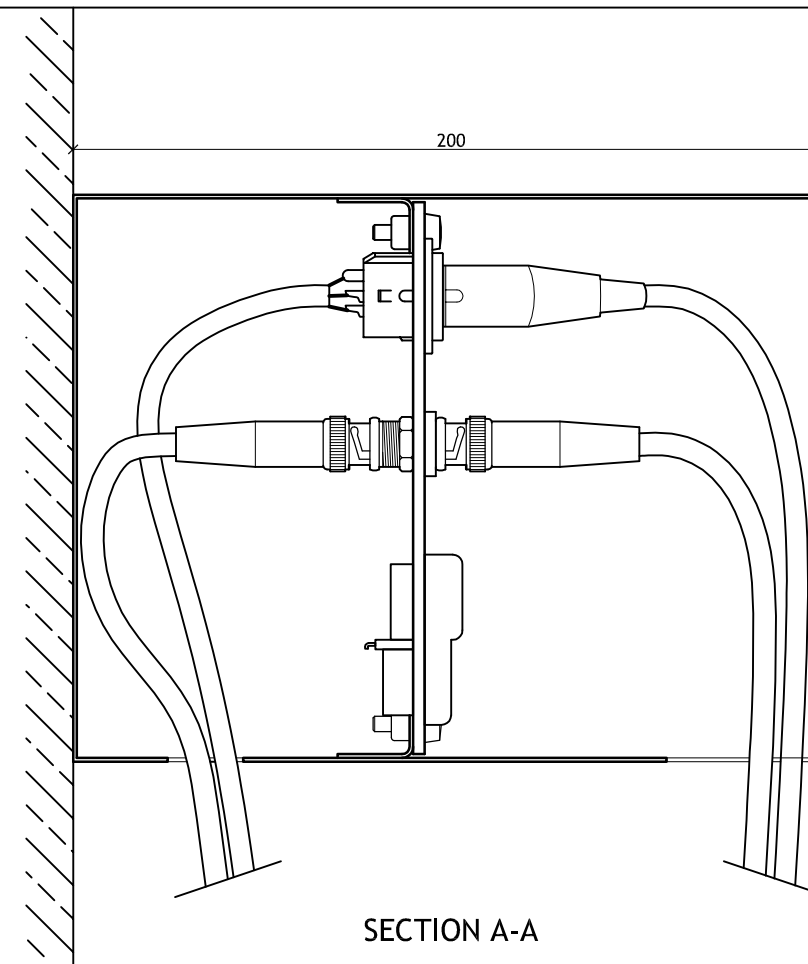

SECTION A-A

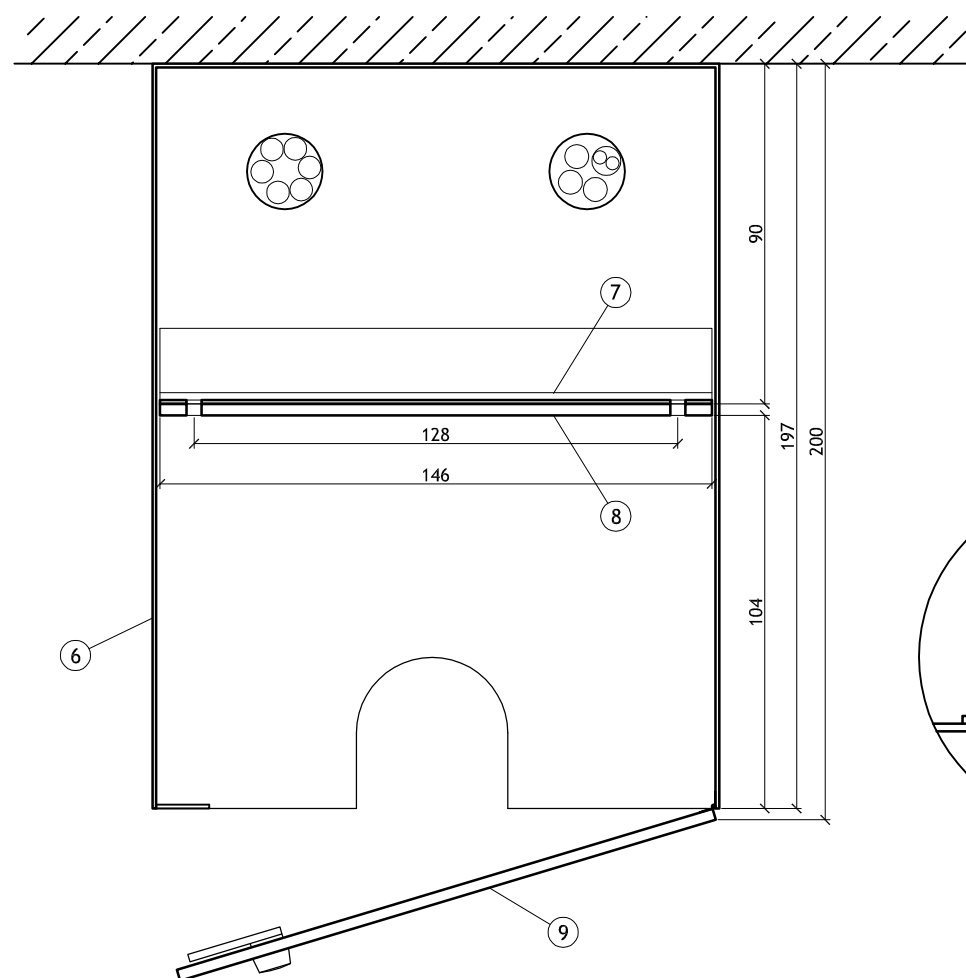


SECTION B-B

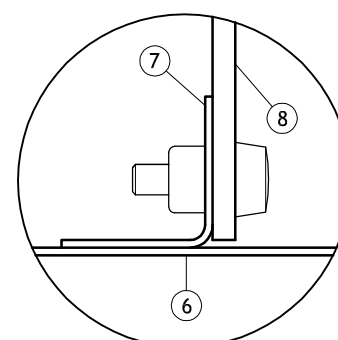

DETAIL 1.
SCALE 1:1

INDEX	TYPE OF CIRCUIT	QTY	CHASSIS CONNECTOR	MANUFACTURER / TYPE	CABLE TYPE	MANUFACTURER / TYPE
1	VIDEO TIE	5	BNC	F-F ADAPTOR ISOLATED	COAXIAL	BELDEN 1505A
2	TV ANTENNA	1	F-TYPE	F-F BULKHEAD ADAPTOR	COAXIAL	BIOKAL (Vectror DGS1602)
3	AUDIO TIE	2	XLR 3-PIN	NEUTRIC / NC3MDL1 MALE	2-PAIR AUDIO	BELDEN 1509C
4	ETHERNET	2	RJ-45	LEGRAND	UTP 4-PAIR	UTP Cat.5
5	SERIAL CONTROL	2	RJ-45	LEGRAND	UTP 4-PAIR	UTP Cat.5
INDEX	DESCRIPTION					
6	ENCLOSURE MANUFACTURED FROM 1mm GALVANIZED SHEET STEEL WITH ELECTROSTATIC POWDER COATING FINISH.					
7	METAL PROFILE "L-SHAPED" 20x20x1mm (2 PIECES)					
8	FLAT MOUNTING PLATE MANUFACTURED FROM 3mm ANODIZED ALUMINUM SHEET.					
9	HINGED DOOR WITH LOCK MANUFACTURED FROM 3mm ANODIZED ALUMINUM SHEET.					

CEDEFOP				
	INDEX	REVISION	NAME	DATE
EMPLOYER : CEDEFOP - EUROPEAN CENTRE FOR THE DEVELOPMENT OF VOCATIONAL TRAINING				
PROJECT : RECOVER - Phase 2: Audio-Visual & Conference Infrastructures Systems' Delivery, Installation & Support Services				
DRAWING TITLE : VIDEO INSTALLATION - EUROPA ROOM VIDEO RELAY: CAFETERIA VIDEO WALL FUTURE INSTALLATION VWALL-CB CONNECTION BOX			DRAWING NUMBER : TS-VID.05	
SCALE : 1:2		DATE : JANUARY 2012		

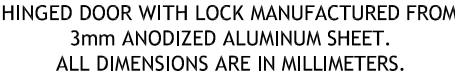


SCALE 1:5


ENCLOSURE SPREAD DRAWING

ENCLOSURE MANUFACTURED FROM 1mm GALVANIZED SHEET
STEEL WITH ELECTROSTATIC POWDER COATING FINISH.
ALL DIMENSIONS ARE IN MILLIMETERS.

SCALE 1:5

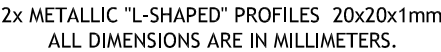

SCALE 1:1


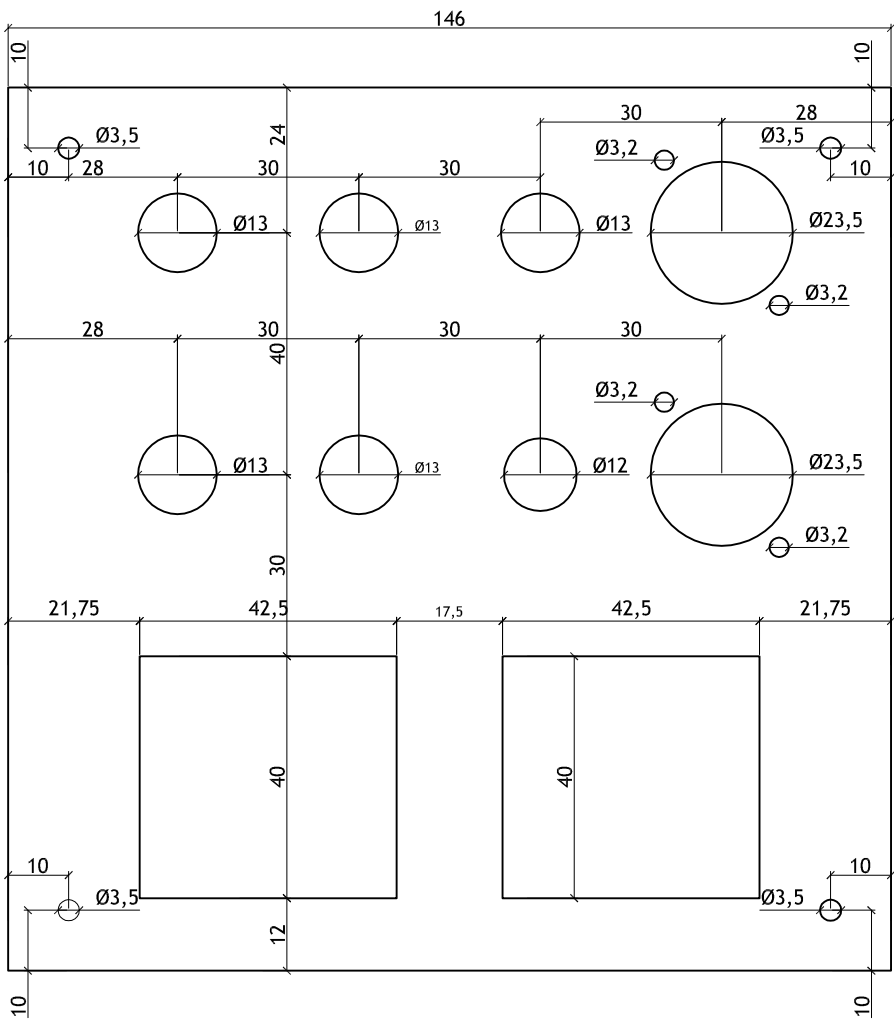


MOUNTING PLATE HOLES DRILLING LAYOUT


PLATE MANUFACTURED FROM 3mm ANODIZED ALUMINUM SHEET.
ALL DIMENSIONS ARE IN MILLIMETERS.


SCALE 1:1

<i>CEDEFOP</i>				
	INDEX	REVISION	NAME	DATE
EMPLOYER : CEDEFOP - EUROPEAN CENTRE FOR THE DEVELOPMENT OF VOCATIONAL TRAINING				
PROJECT : RECOVER - Phase 2: Audio-Visual & Conference Infrastructures Systems' Delivery, Installation & Support Services				
DRAWING TITLE : VIDEO INSTALLATION - EUROPA ROOM VIDEO RELAY: CAFETERIA VIDEO WALL FUTURE INSTALLATION CONNECTION BOX CONSTRUCTION DETAILS		DRAWING NUMBER : TS-VID.06		
SCALE :	1:5 / 1:1			

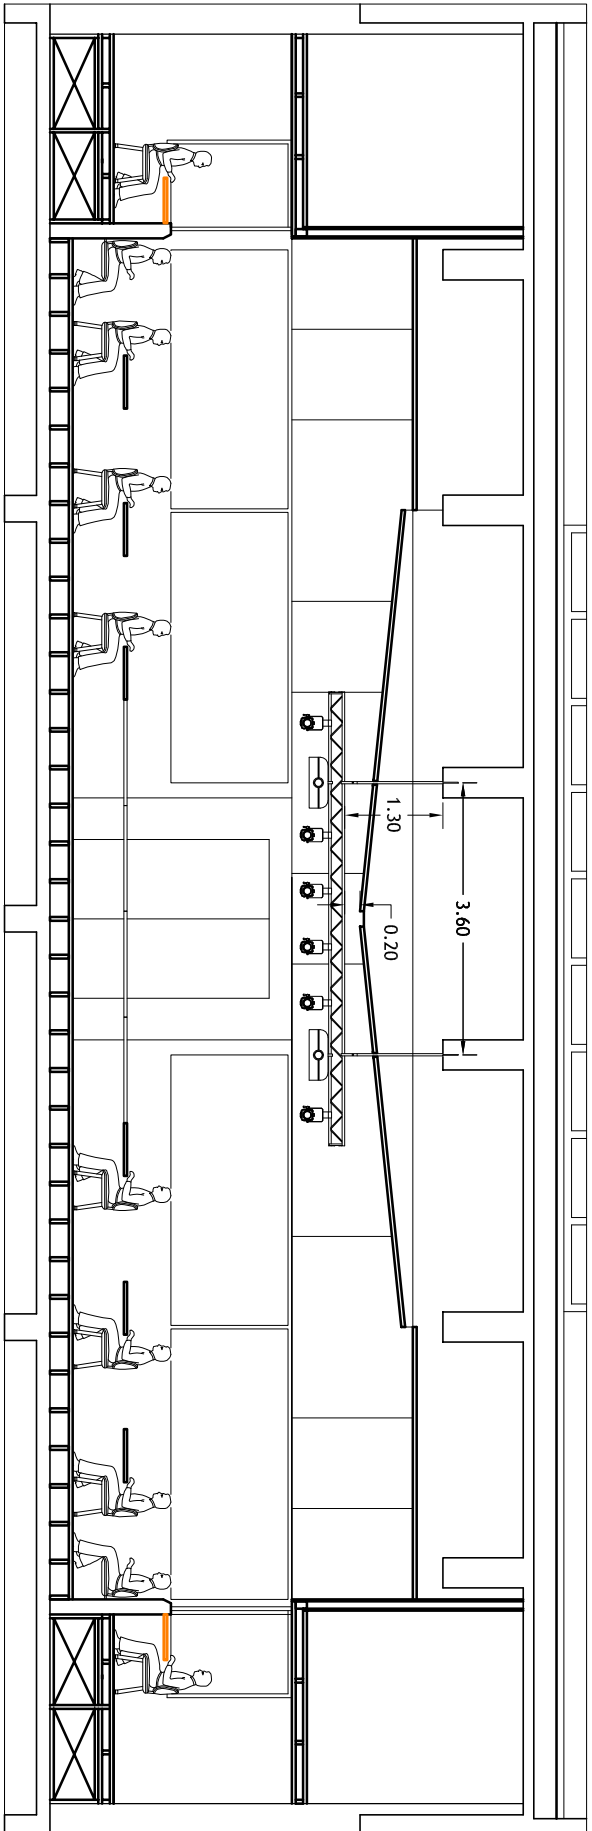
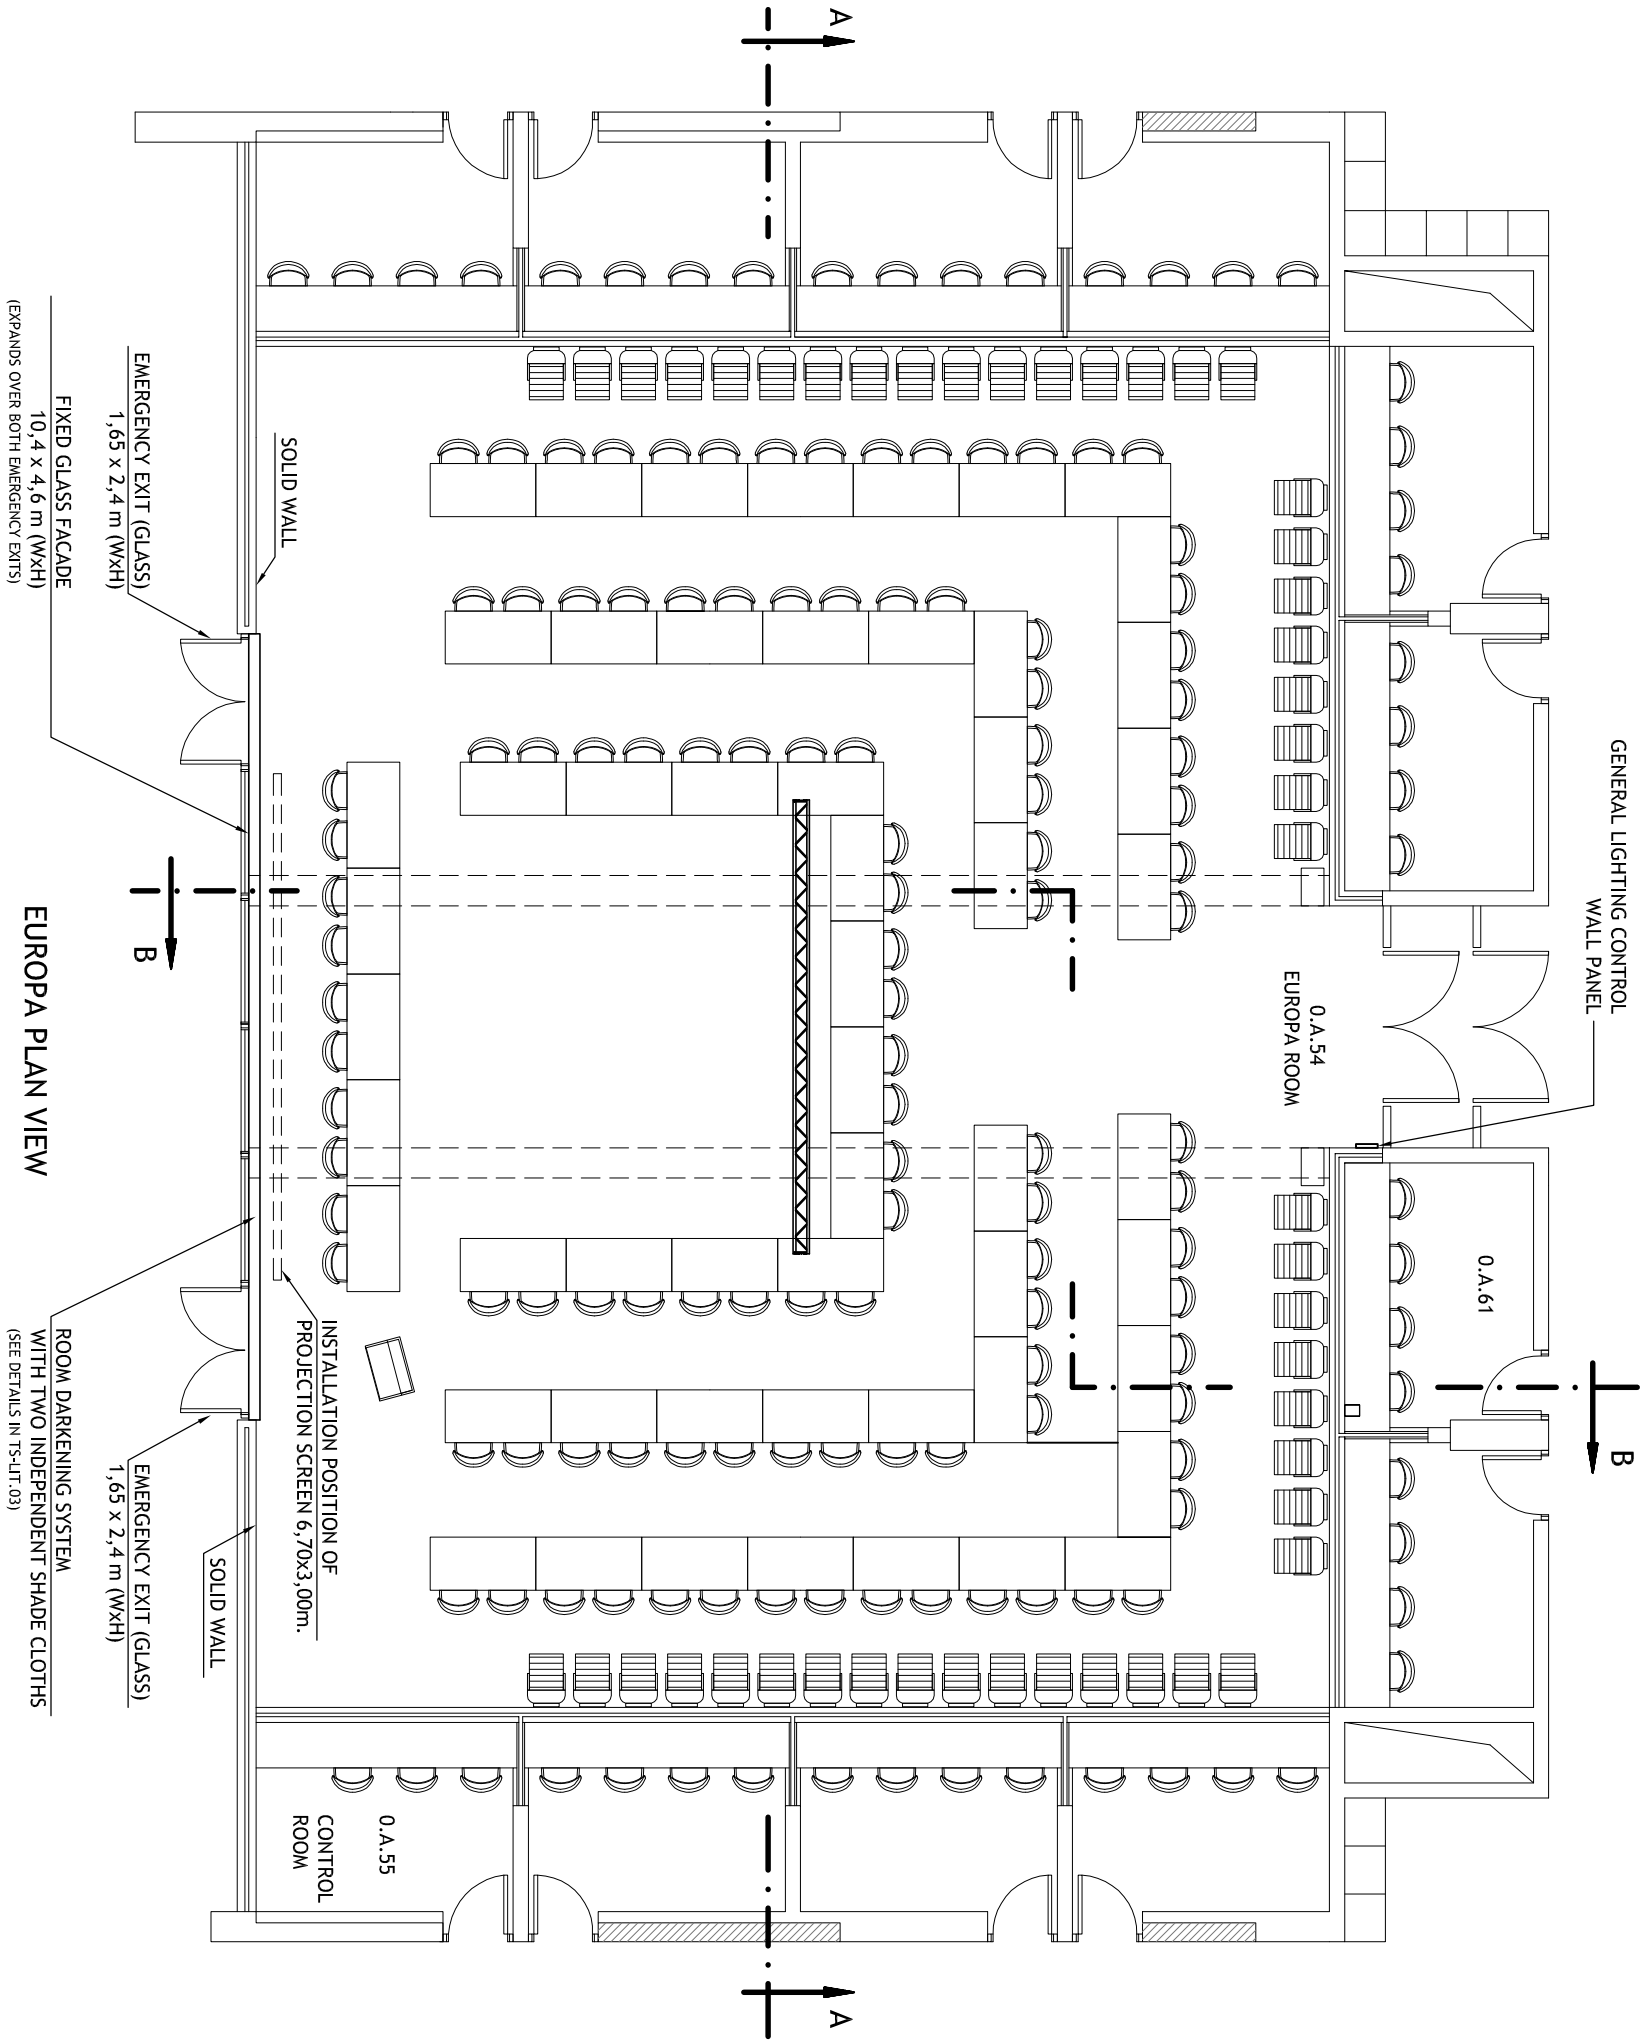


EUROPA SECTION A-A

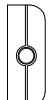SYMBOLS					TRIANGULAR TRUSS ALUMINIUM 20-25cm / 6m (FRONT & SIDE VIEWS)																			
					FRESNEL SPOTLIGHT (SUSPENDED FROM THE TRUSS)																			
					VIDEO PROJECTOR (SUSPENDED FROM THE TRUSS)																			
	NOTES																							
FOR SECTION B-B, SEE DRAWING TS-LIT.02																								
CEDEFOP <table><tr><td></td><td></td><td></td><td></td><td></td></tr><tr><td></td><td></td><td></td><td></td><td></td></tr><tr><td>INDEX</td><td></td><td>REVISION</td><td></td><td></td></tr></table> EMPLOYER : CEDEFOP - EUROPEAN CENTRE FOR THE DEVELOPMENT OF VOCATIONAL TRAINING PROJECT : RECOVER - Phase 2: Audio-Visual & Conference Infrastructures Systems' Delivery, Installation & Support Services <table><tr><td>DRAWING TITLE : LIGHTING INSTALLATION - EUROPA ROOM : SUSPENDED LIGHTING BRIDGE, PLAN VIEW AND SECTION A-A.</td><td>DRAWING NUMBER : TS-LIT.01</td></tr></table> <table><tr><td>SCALE : 1:100</td><td>DATE : JANUARY 2012</td></tr></table>																INDEX		REVISION			DRAWING TITLE : LIGHTING INSTALLATION - EUROPA ROOM : SUSPENDED LIGHTING BRIDGE, PLAN VIEW AND SECTION A-A.	DRAWING NUMBER : TS-LIT.01	SCALE : 1:100	DATE : JANUARY 2012
INDEX		REVISION																						
DRAWING TITLE : LIGHTING INSTALLATION - EUROPA ROOM : SUSPENDED LIGHTING BRIDGE, PLAN VIEW AND SECTION A-A.	DRAWING NUMBER : TS-LIT.01																							
SCALE : 1:100	DATE : JANUARY 2012																							

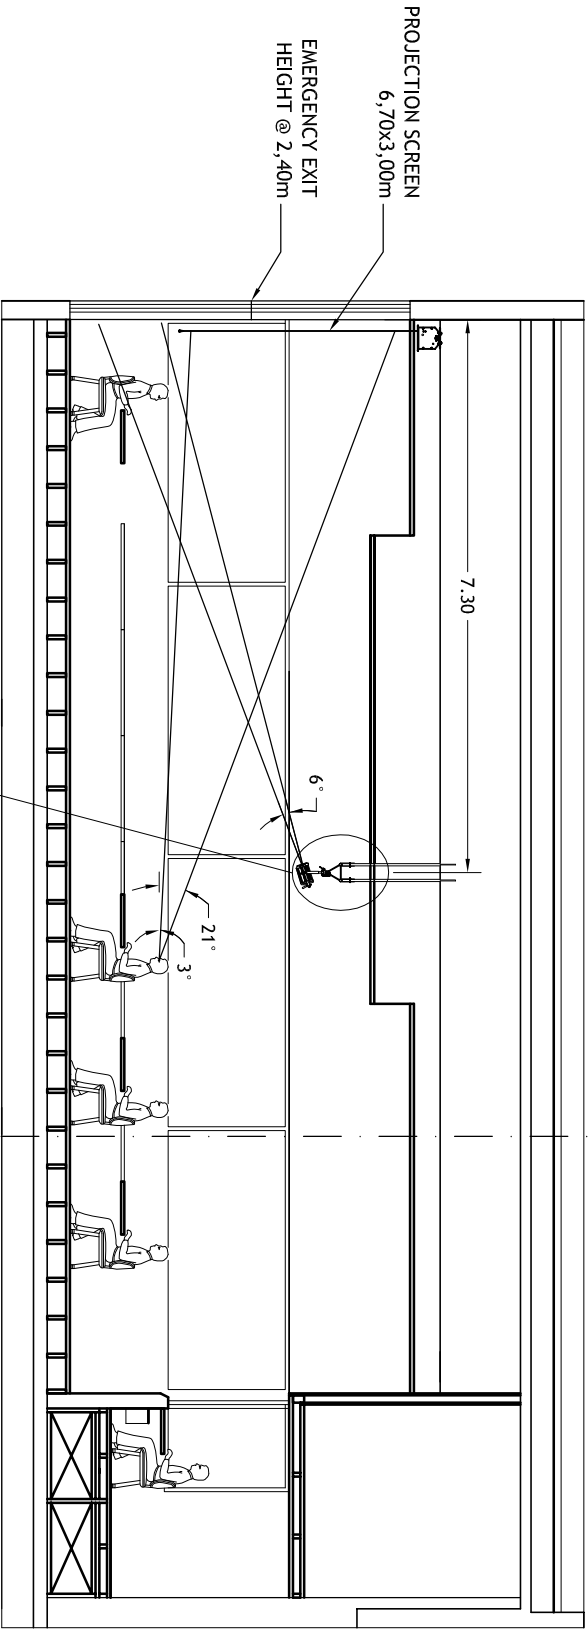

EUROPA SECTION B-B

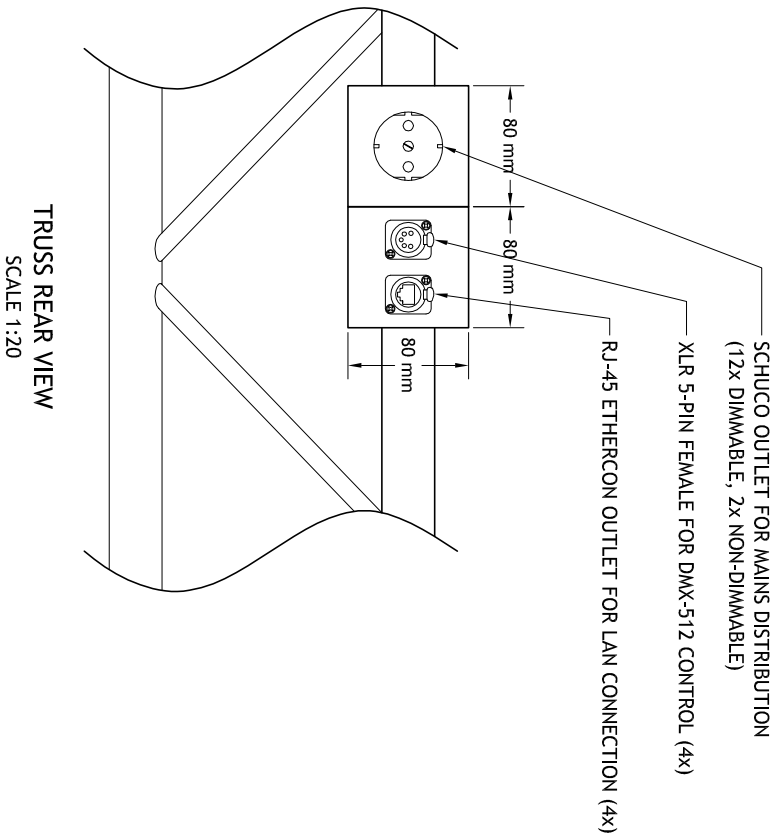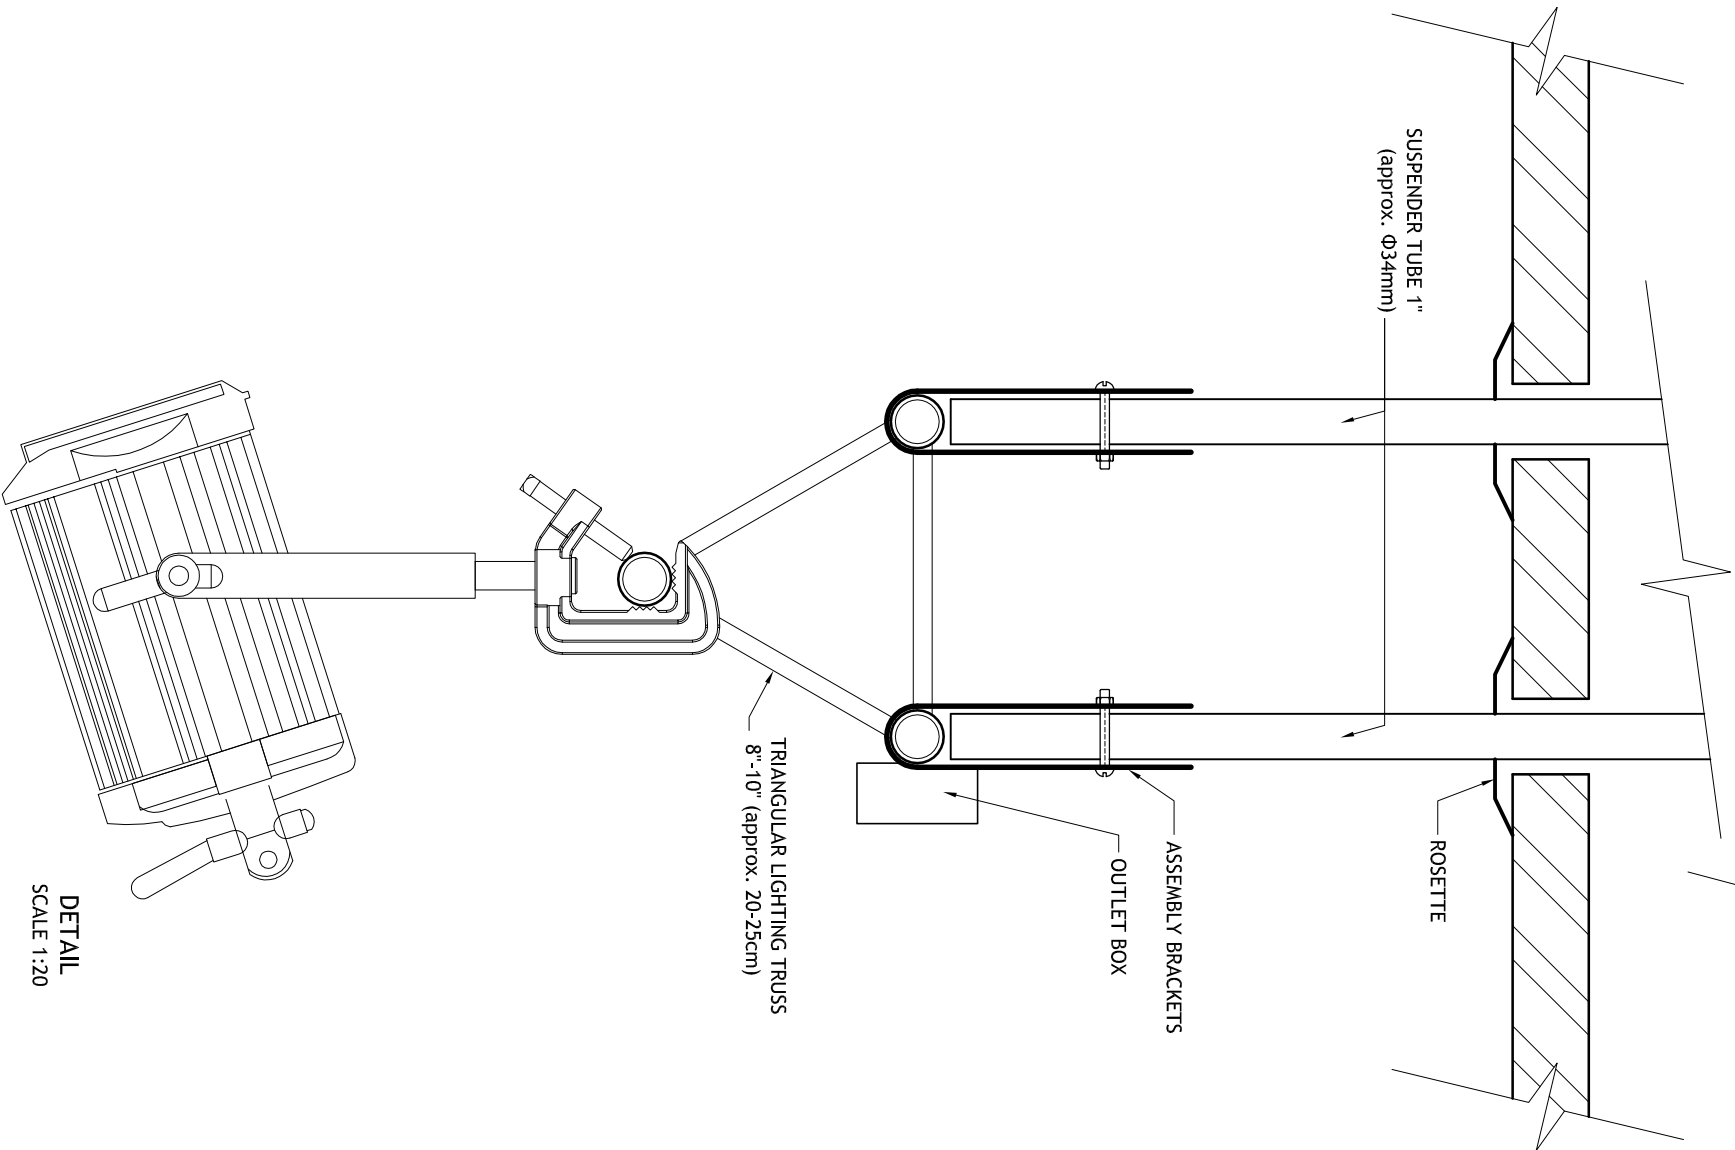

TRUSS REAR VIEW
SCALE 1:20



NOTES

CEDEFOP

INDEX

REVISION

NAME

DATE

EMPLOYER : CEDEFOP - EUROPEAN CENTRE FOR THE DEVELOPMENT OF VOCATIONAL TRAINING

PROJECT : RECOVER - Phase 2: Audio-Visual & Conference Infrastructures Systems' Delivery, Installation & Support Services


DRAWING TITLE : LIGHTING INSTALLATION - EUROPA ROOM:
SUSPENDED LIGHTING BRIDGE, SECTION B-B AND DETAILS

SCALE : 1:100, 1:20

DATE : JANUARY 2012


DRAWING
NUMBER :

TS-LIT.02

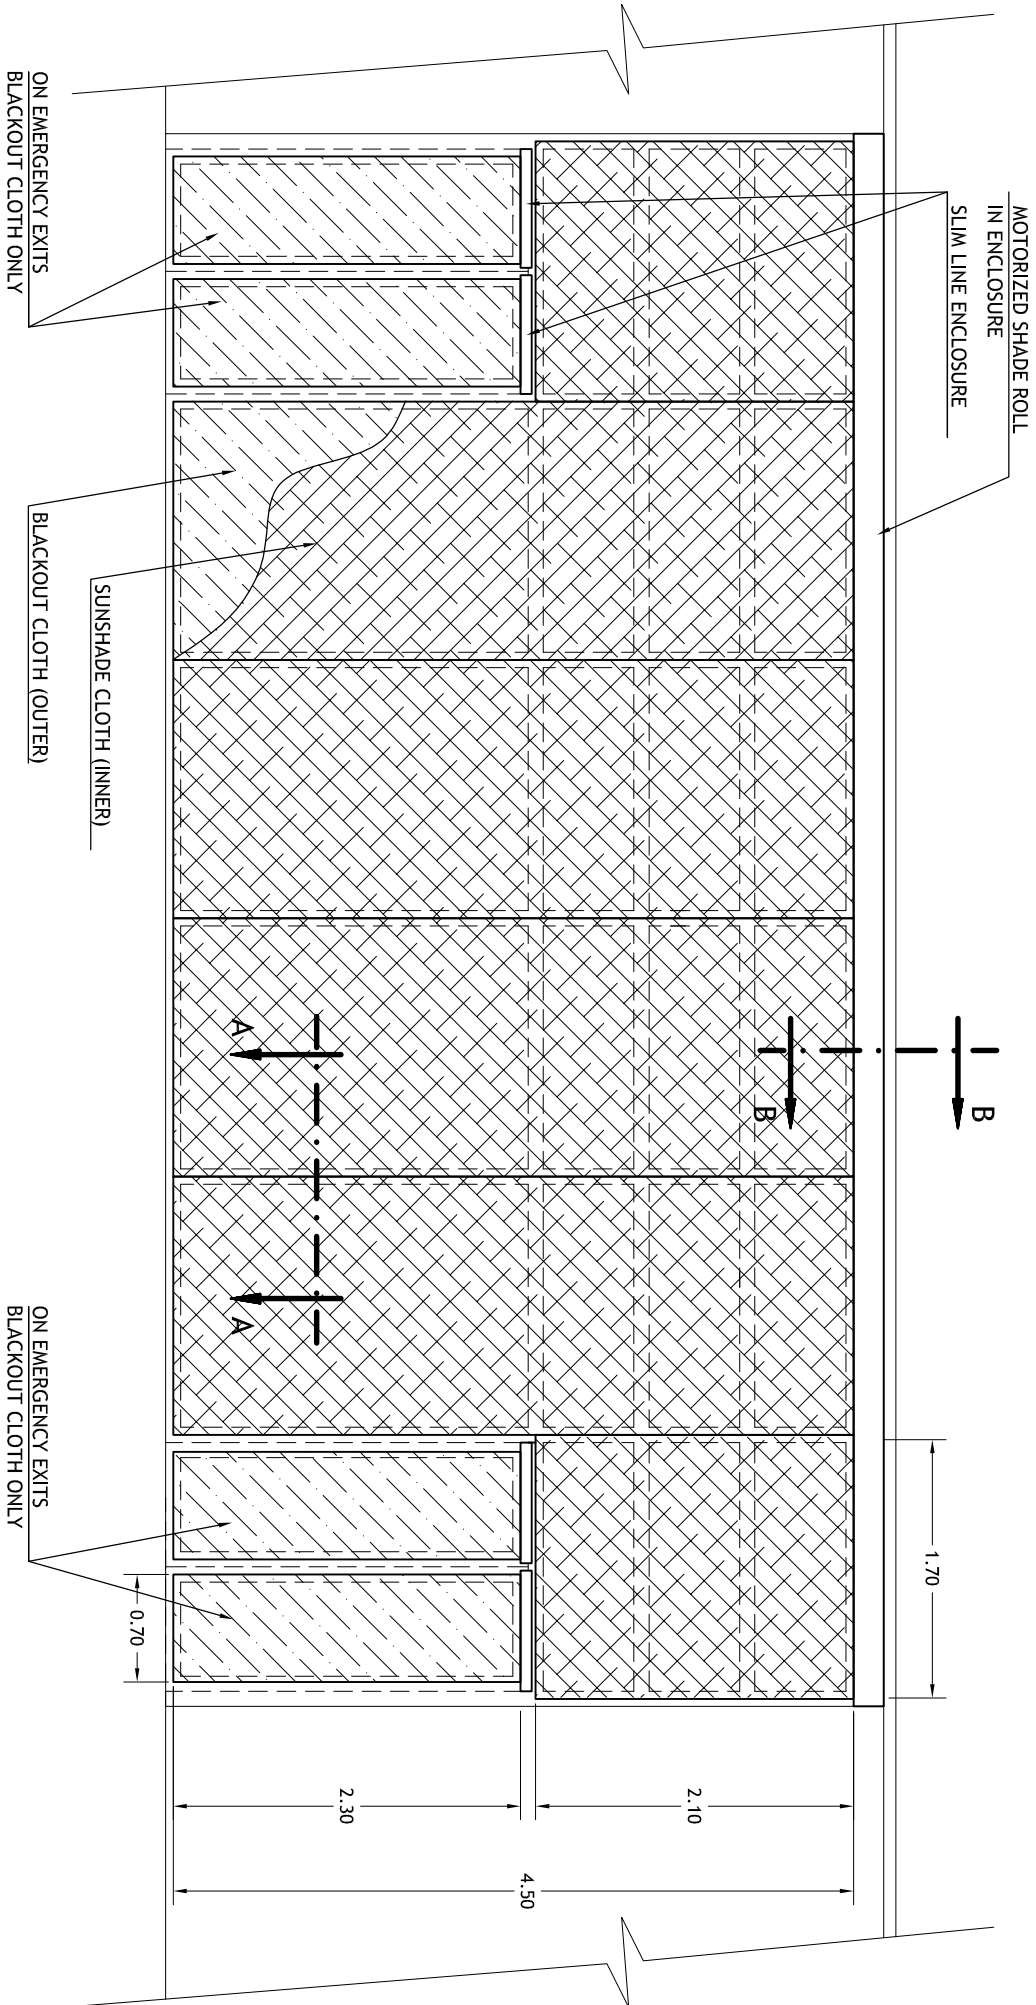


EUROPA GLASS FACADE INSIDE VIEW
MOTORIZED SHADES ROLLED DOWN

SCALE 1:150

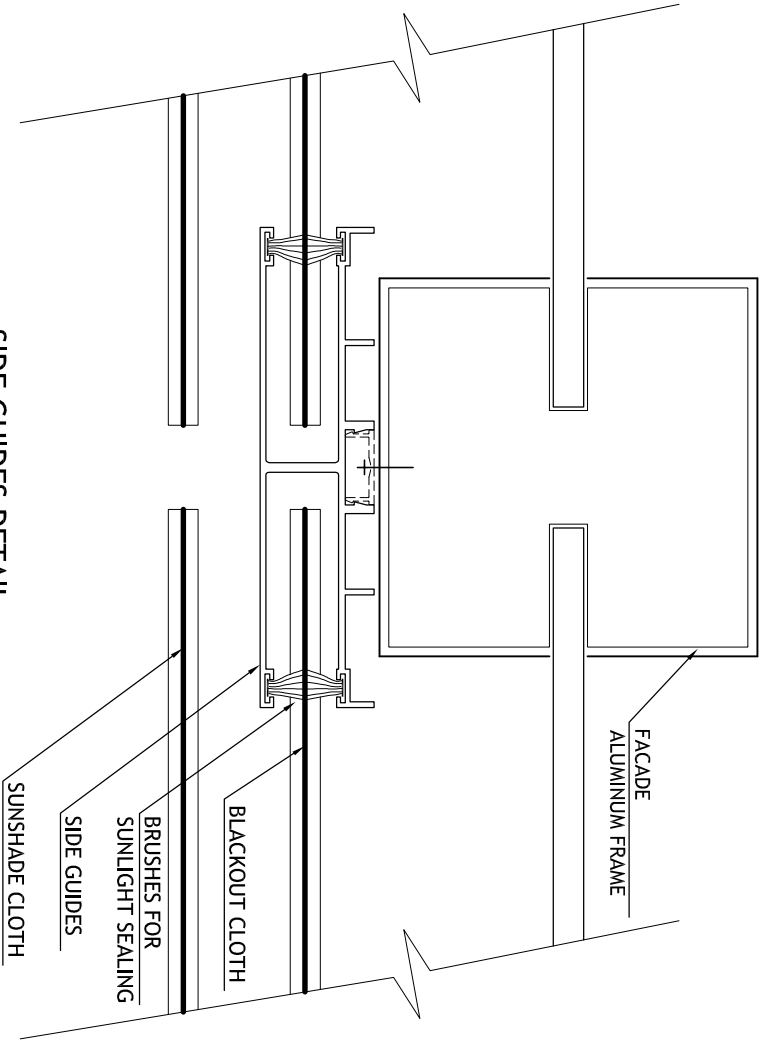

SIDE GUIDES DETAIL
SECTION A-A

SCALE 1:2

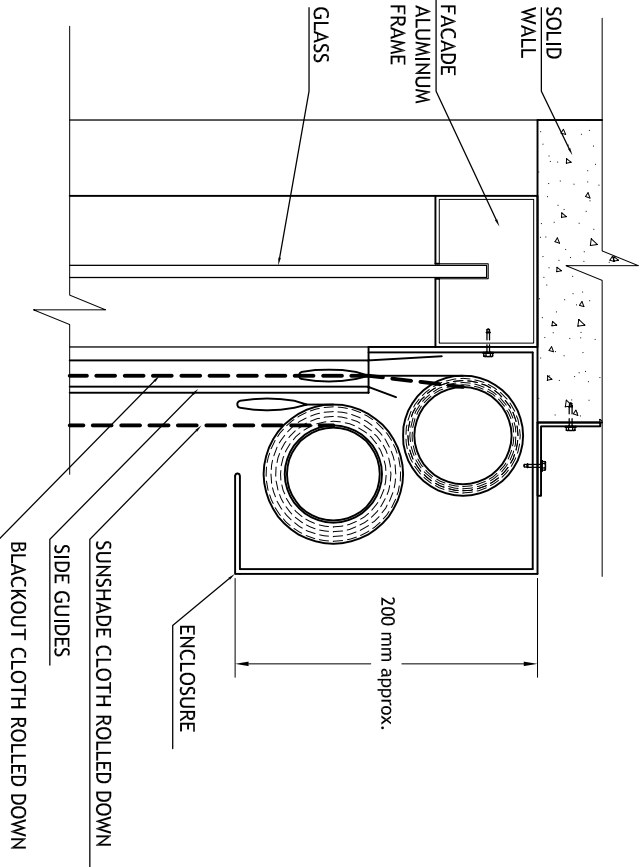

ENCLOSURE MOUNTING DETAIL
SECTION B-B

SCALE 1:5

NOTES					
	EMERGENCY EXITS : 4x 0,70x2,30 m, BLACKOUT SHADE CLOTH ONLY, IN JAMB GUIDES.				
	MAIN SECTION : 4x 1,70x4,50 m, BLACKOUT SHADE CLOTH SIDE-GUIDED AND SUNSHADE CLOTH FREELY SUSPENDED.				
	SIDE SECTIONS : 2x 1,70x2,10 m, SAME AS MAIN SECTION.				
CEDEFOP INDEXREVISIONNAMEDATE EMPLOYER : CEDEFOP - EUROPEAN CENTRE FOR THE DEVELOPMENT OF VOCATIONAL TRAINING PROJECT : RECOVER - Phase 2: Audio-Visual & Conference Infrastructures Systems' Delivery, Installation & Support Services DRAWING INSTALLATION - EUROPA ROOM: DRAWING TITLE : MOTORIZED DARKENING SYSTEM WITH TWO SHADE CLOTHES - INSIDE VIEW & MOUNTING DETAILS. DRAWING NUMBER : TS-LIT.03 SCALE : VARIOUSDATE : JANUARY 2012					