



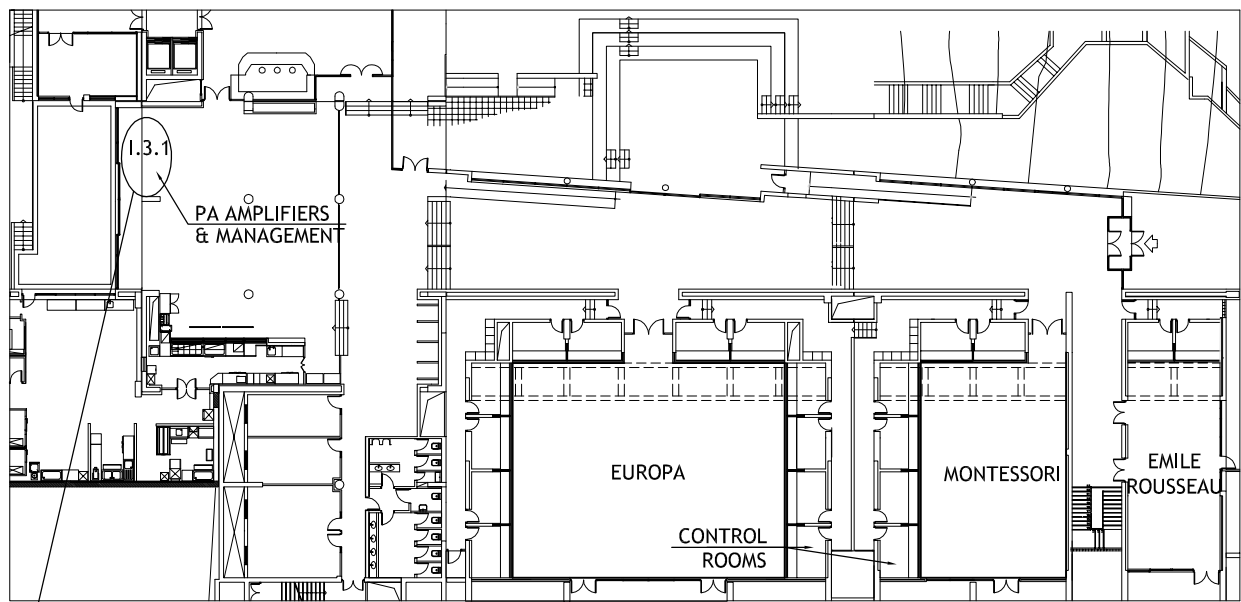

KEY PLAN VIEW
(SEE DRAWINGS TS-AUD.01 & 02 FOR
NEW PA LOUDSPEAKERS LAYOUT IN THE CONFERENCE ROOMS)
SCALE 1:500

EQUIPMENT IN PA CONTROL ROOM (I.3.1)

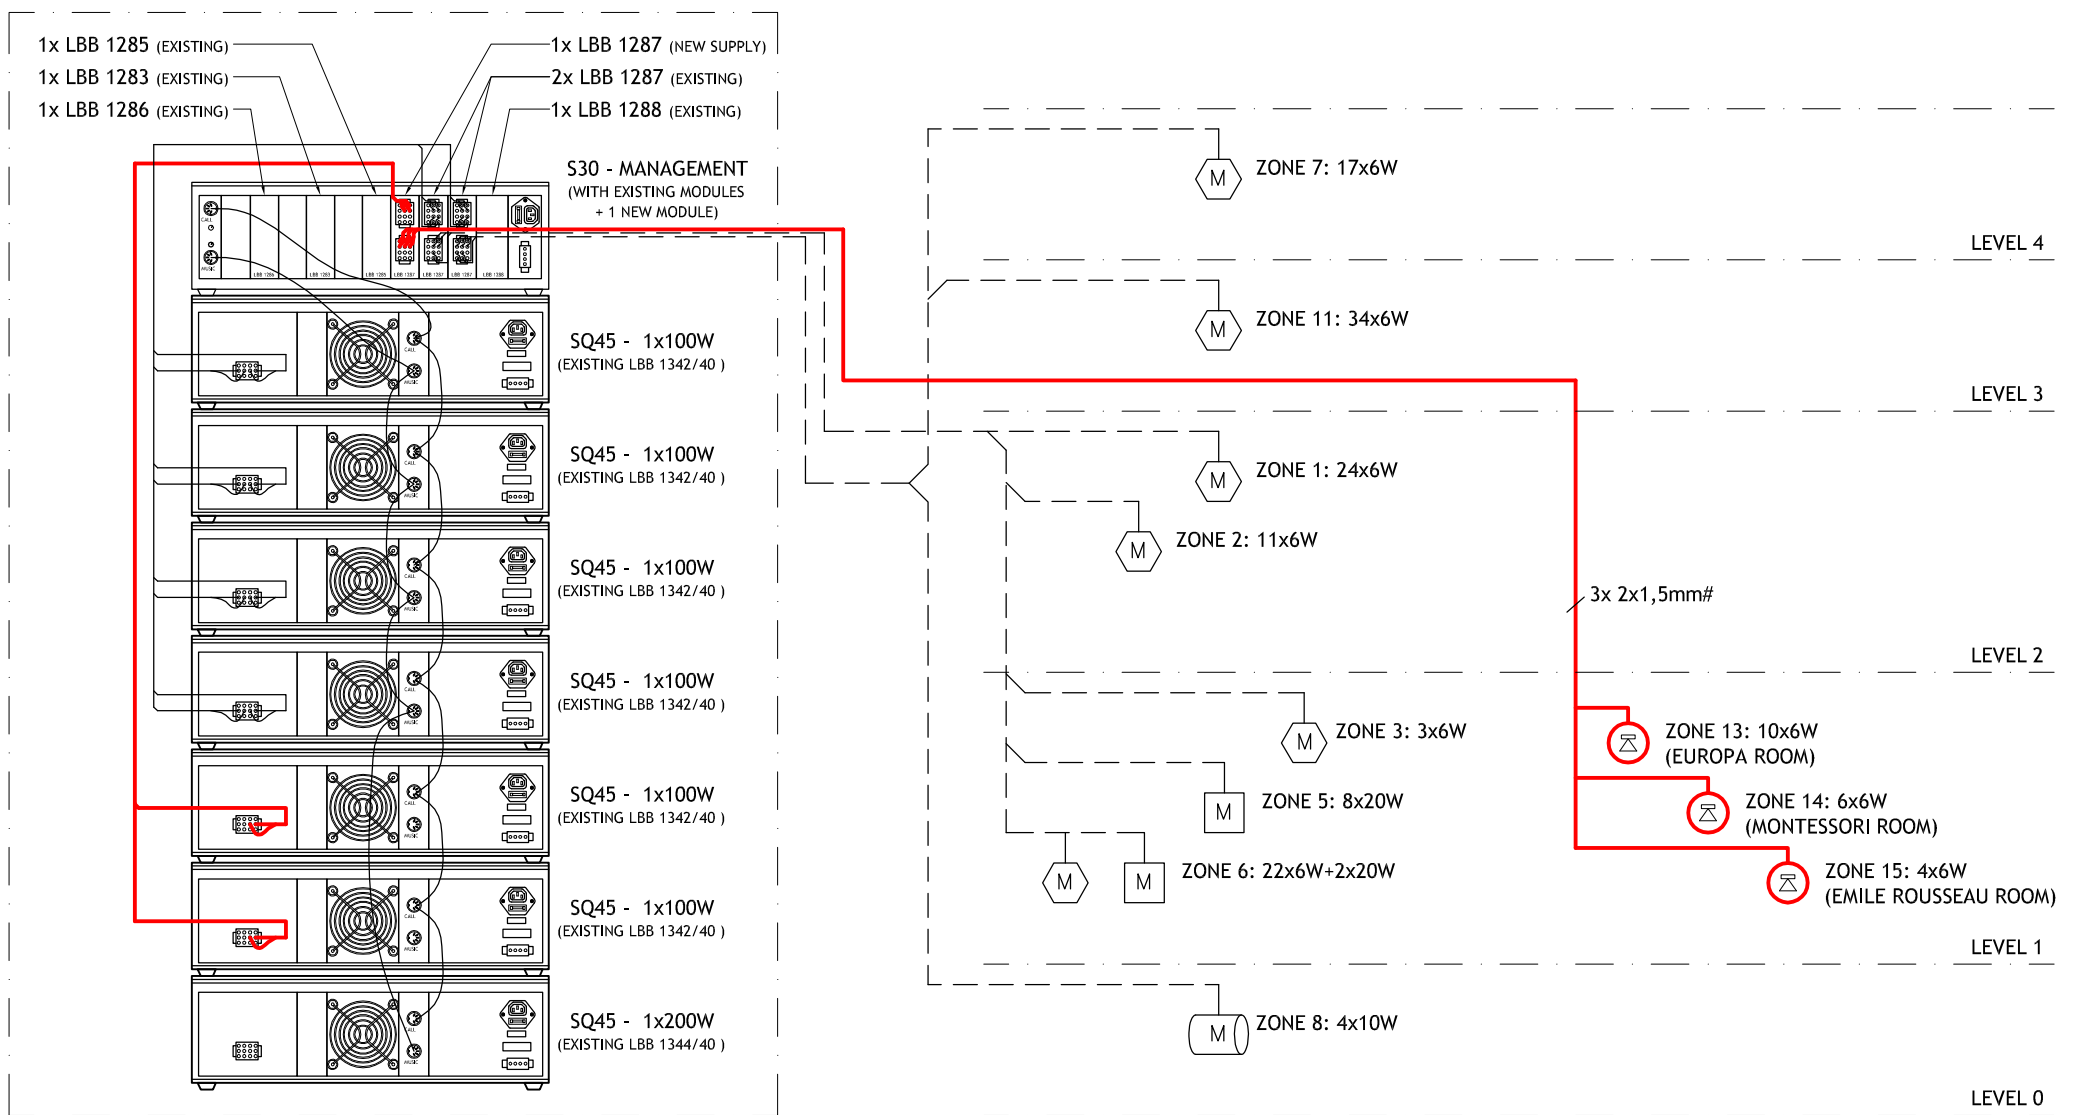

**EVACUATION & PA SYSTEM
INTERCONNECTION & DISTRIBUTION DIAGRAM**
NO SCALE

SYMBOLS




NEW PA LOUDSPEAKERS - CEILING MOUNTED, 6W
FOR THE 3 CONFERENCE ROOMS



PA LOUDSPEAKERS - 6W, 10W & 20W
(VARIOUS TYPES - EXISTING)



H05VV-R 2x 1,5mm# - NEW CABLING IN EXISTING TRUNKING
(H05VV-R IS THE NEW TYPE FOR NYM)

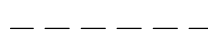

EXISTING CABLING

CEDEFOP

INDEX

REVISION

NAME

DATE

EMPLOYER : CEDEFOP - EUROPEAN CENTRE FOR THE DEVELOPMENT OF VOCATIONAL TRAINING

PROJECT : RECOVER - Phase 2: Audio-Visual & Conference Infrastructures Systems' Delivery, Installation & Support Services

DRAWING TITLE : AUDIO INSTALLATION - KEY PLAN VIEW AND
EVACUATION & PA SYSTEM DIAGRAM

SCALE : 1:500

DATE : JANUARY 2012

DRAWING
NUMBER :

TS-AUD.03