




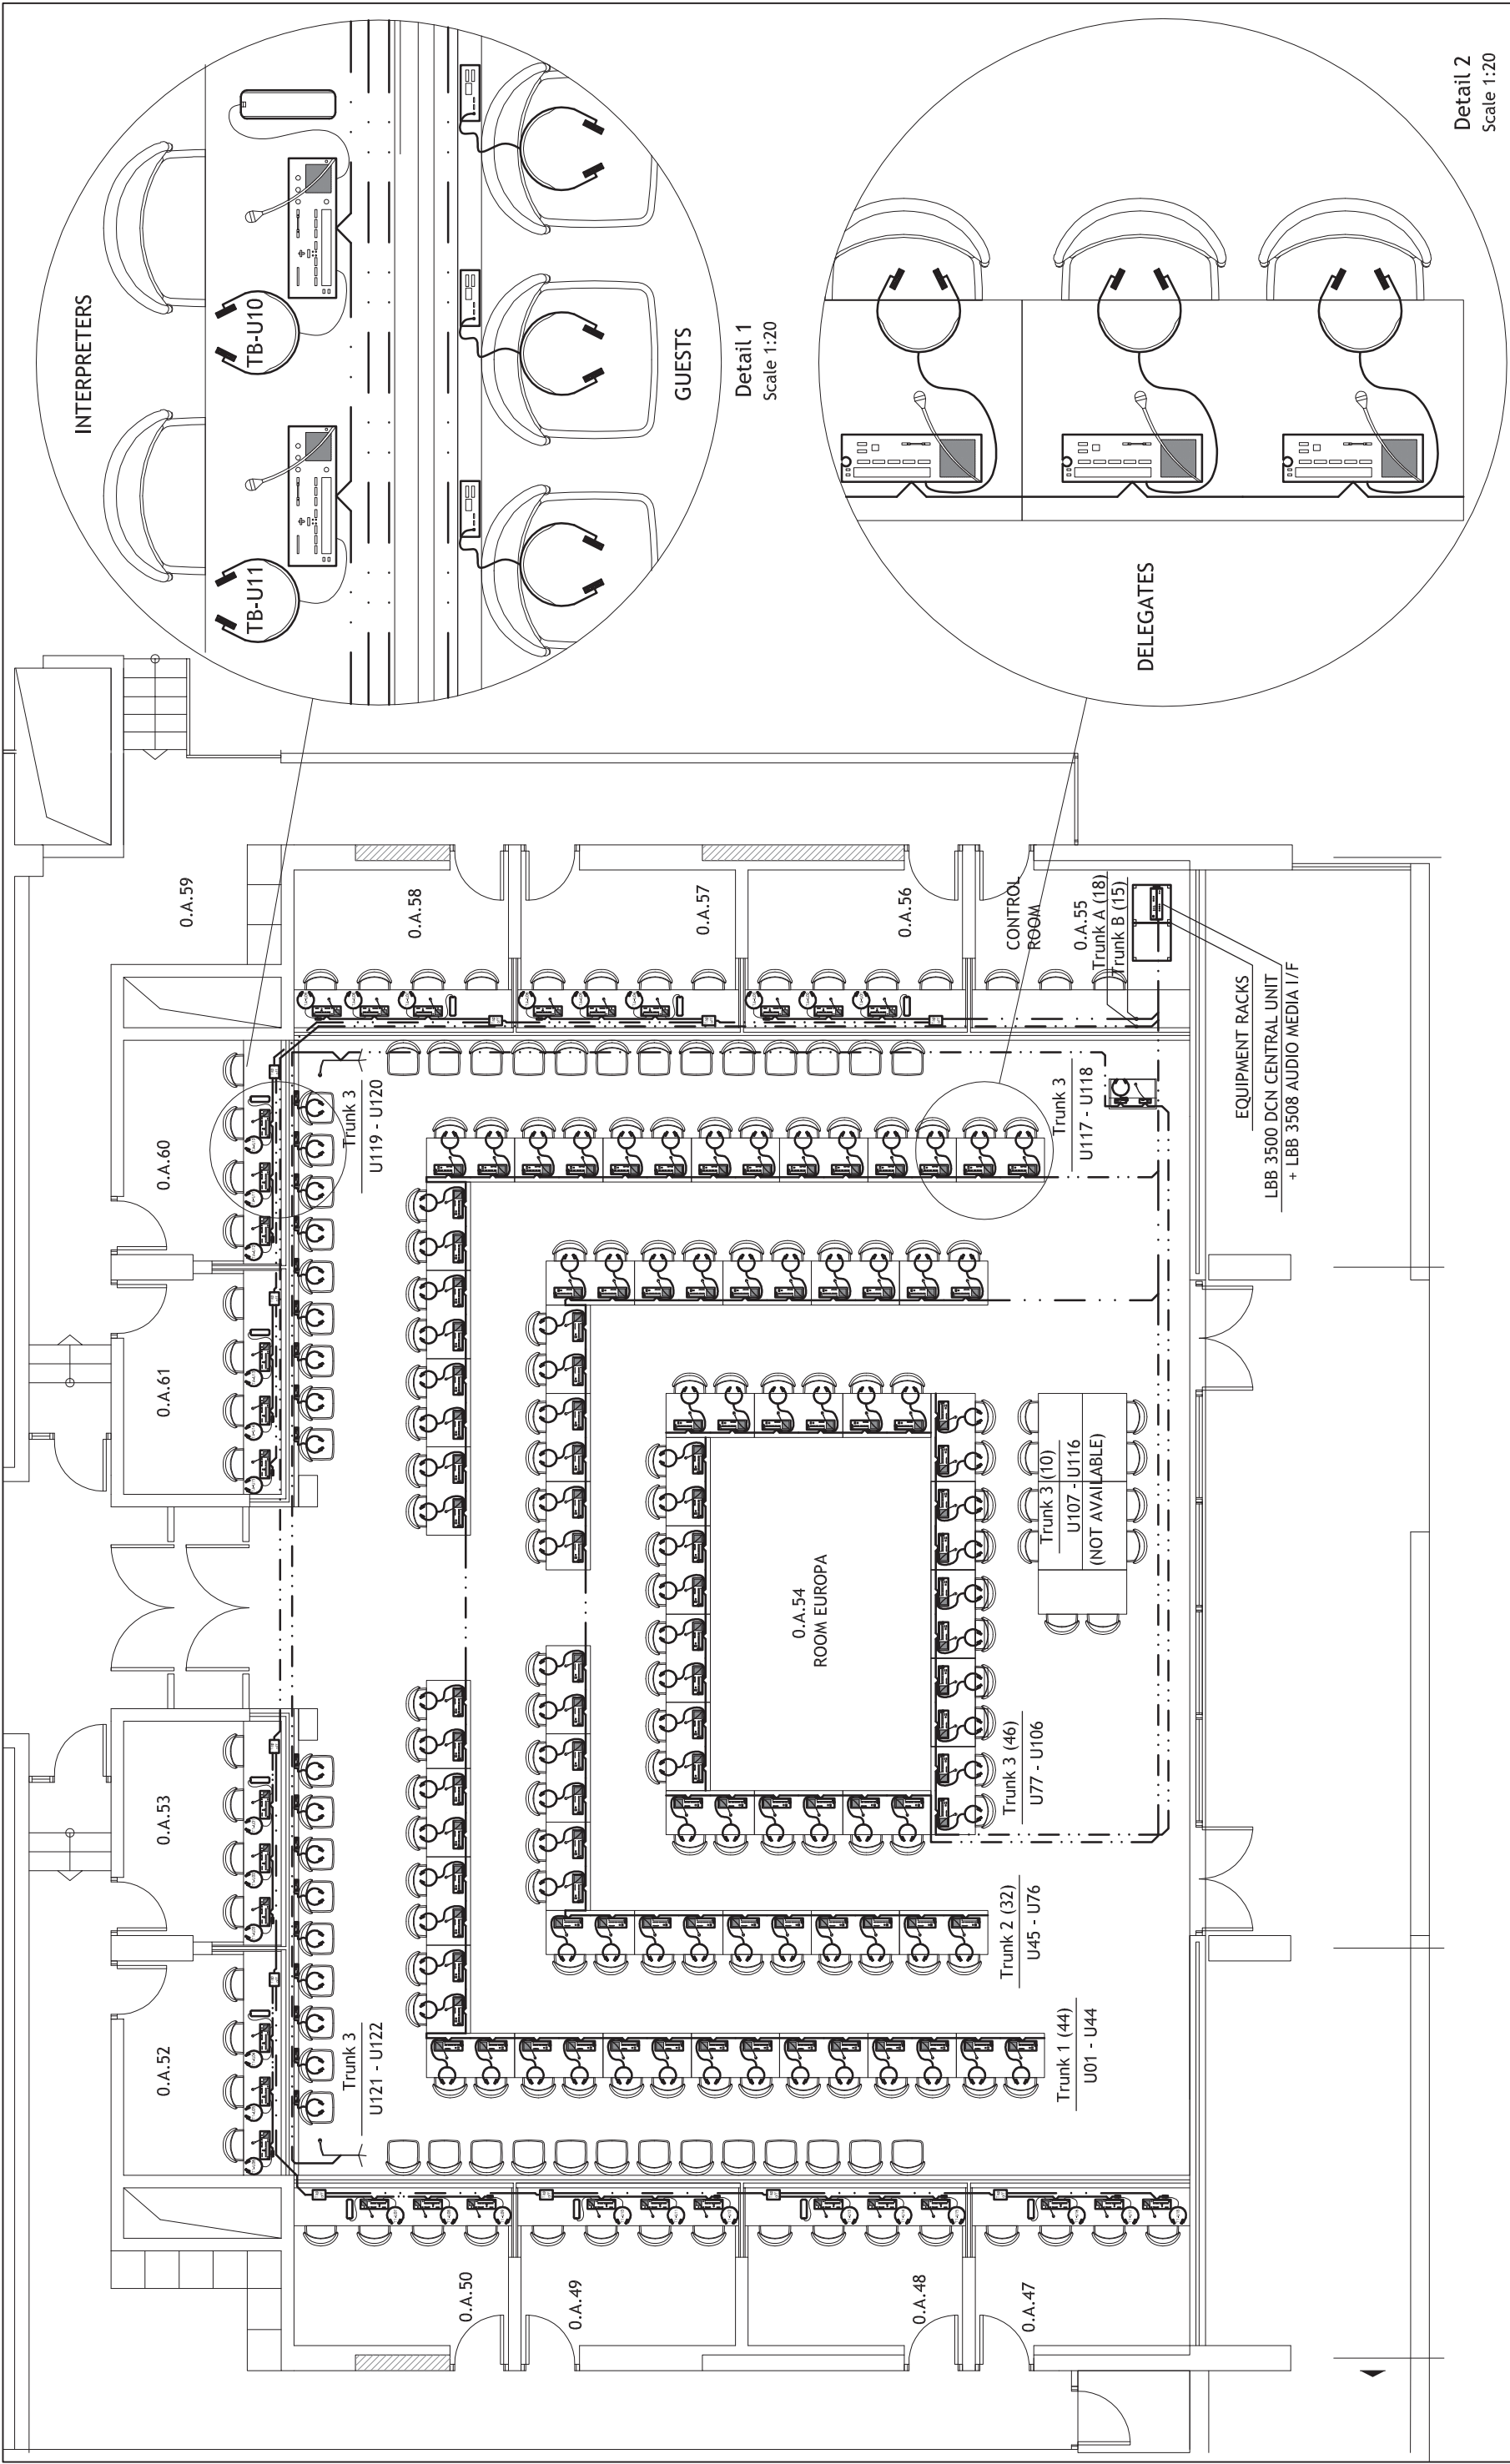





LINES		SYMBOLS		NIKOS G. MICHAILIDIS ELECTRICAL-MECHANICAL ENGINEER NTUA 24, Con.Paparrigopoulou Str, GR-11473, Athens tel.: 210-6470122, fax: 210-6439570, e-mail: info@mauve.gr		INDEX		REVISION		DATE	
CONFERENCE CABLE - UNDERFLOOR				DELEGATE UNIT [LBB 3551/00] WITH SELECTION BUTTON & EARPHONES				INTERPRETER'S UNIT [LBB 3520/00] WITH SELECTION BUTTON & EARPHONES		EMPLOYER : CEDEFOP - OF VOCATIONAL TRAINING	
CONFERENCE CABLE - OVERFLOOR				DELEGATE UNIT [LBB 3531/00] WITH SELECTION BUTTON & EARPHONES				INTERCOMM HANDSET [LBB 3555/00] WITH MOUNTING PLATE		PROJECT : CONSULTING SERVICES FOR RECOVER (phase 1) Contract No 2011-0093/NP/RES/ASAIN/RECOVER/001/11	
NOTES				INTERCOMM HANDSET [LBB 3555/00] WITH MOUNTING PLATE				TAP-OFF UNIT [LBB 3515/00]		DRAWING TITLE : AVCI.E01-exst	
Tx-Uyyy : TRUNK AND UNIT INDEX NUMBER, E.G. T1-U08 ==> 8TH UNIT ON TRUNK 1.				PODIUM MICROPHONE [LBB 3537/00]				INDICATION OF TRUNK TERMINATION		DRAWING NUMBER : AVCI.E01-exst	
										SCALE : 1:100	
										DATE : OCTOBER 2011	
										CAD DESIGNER : VAGDOUTI LEMONIA, ELECTRONIC ENGINEER	

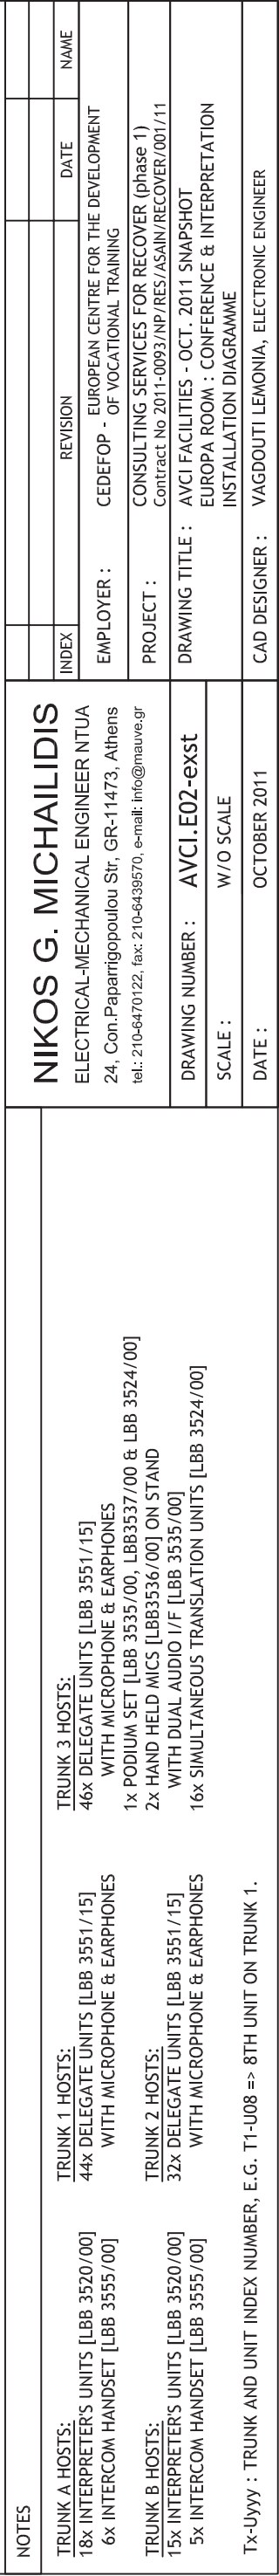

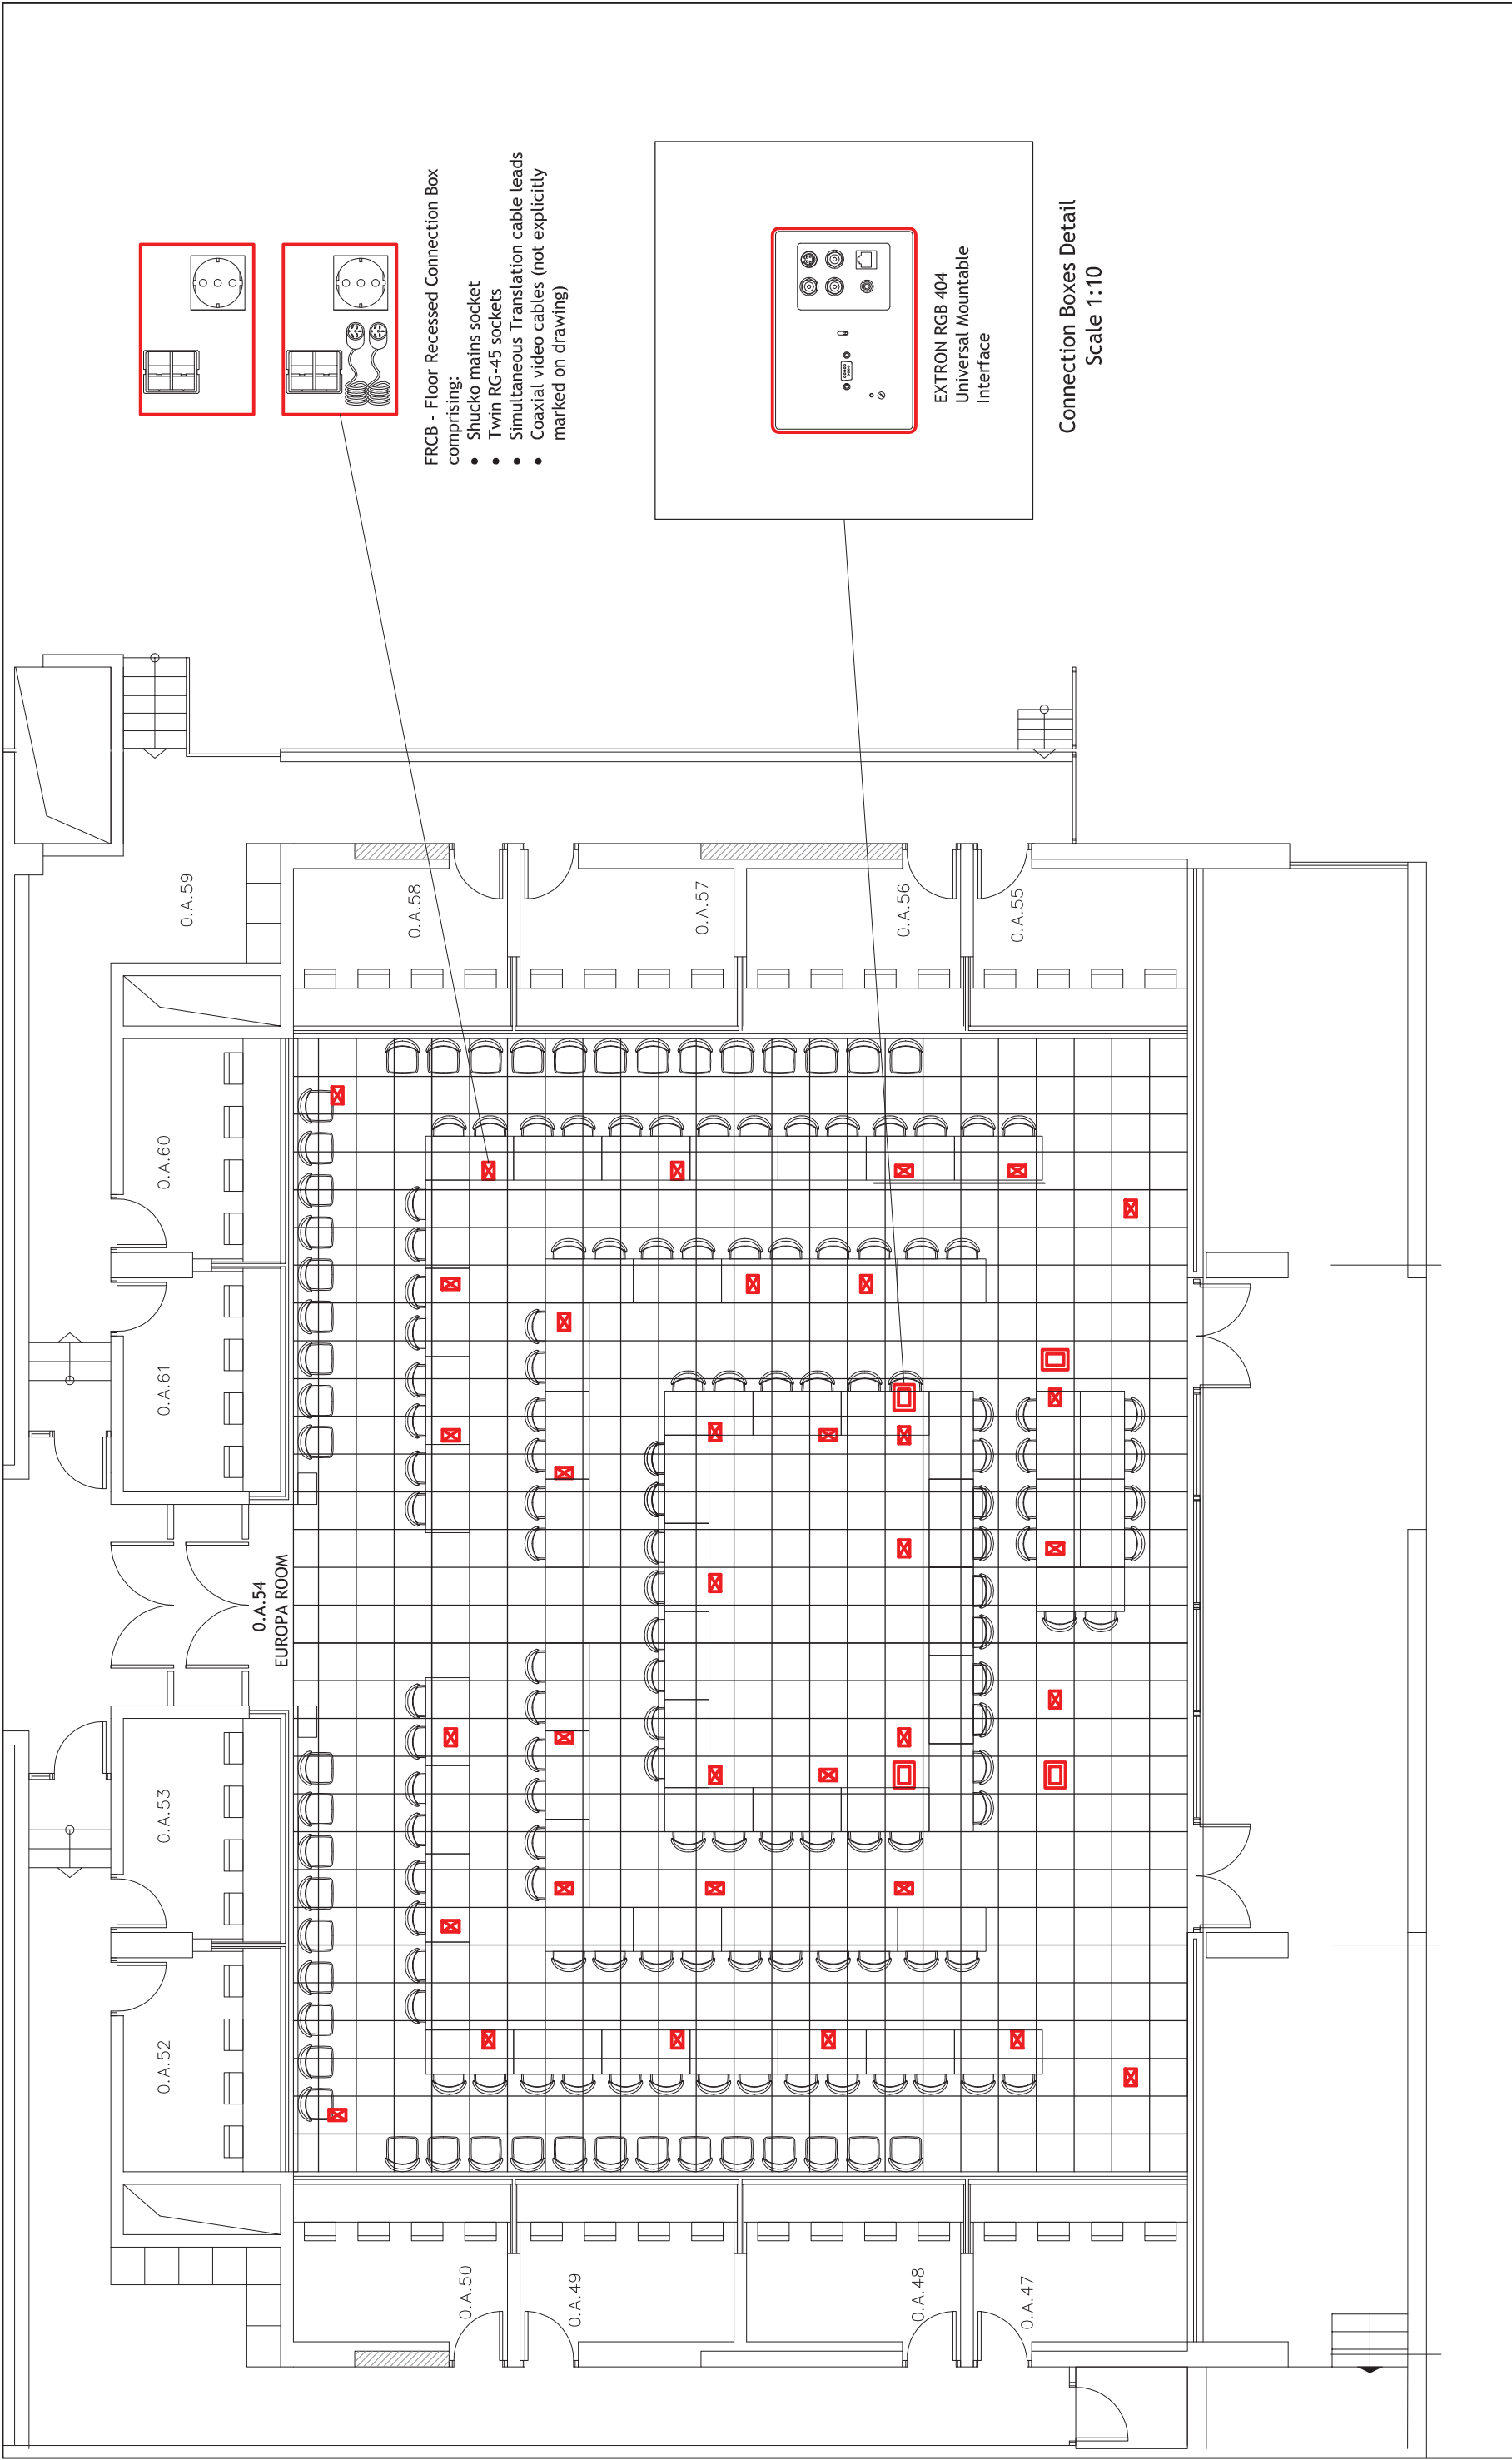



NOTES	SYMBOLS											
	35x STBs RECESSED IN FALSE FLOOR		FALSE FLOOR GRID: 60x60 cm		DELEGATE DESK 0,70x1,40m							
	4x IFBs RECESSED IN FALSE FLOOR											
	FALSE FLOOR GRID: 60x60 cm											
	CARPET FINISH TILES: 50x50 cm (NOT SHOWN)											
		DRAWING NUMBER : AVCI.E03-exst SCALE : 1:100 DATE : OCTOBER 2011			NIKOS G. MICHAILIDIS ELECTRICAL-MECHANICAL ENGINEER NTUA 24, Con.Paparrigopoulou Str, GR-11473, Athens tel.: 210-6470122, fax: 210-6439570, e-mail: info@mauve.gr			INDEX		REVISION		DATE
		EMPLOYER :			CEDEFOP - OF VOCATIONAL TRAINING			EUROPEAN CENTRE FOR THE DEVELOPMENT				
		PROJECT :			CONSULTING SERVICES FOR RECOVER (phase 1)			Contract No 2011-0093/NP/RES/ASAIN/RECOVER/001/11				
		DRAWING TITLE :			AVCI FACILITIES - OCT. 2011 SNAPSHOT			EUROPA ROOM : - FALSE FLOOR & FRCBs LAYOUT				
		CAD DESIGNER :			VAGDOUTI LEMONIA, ELECTRONIC ENGINEER							

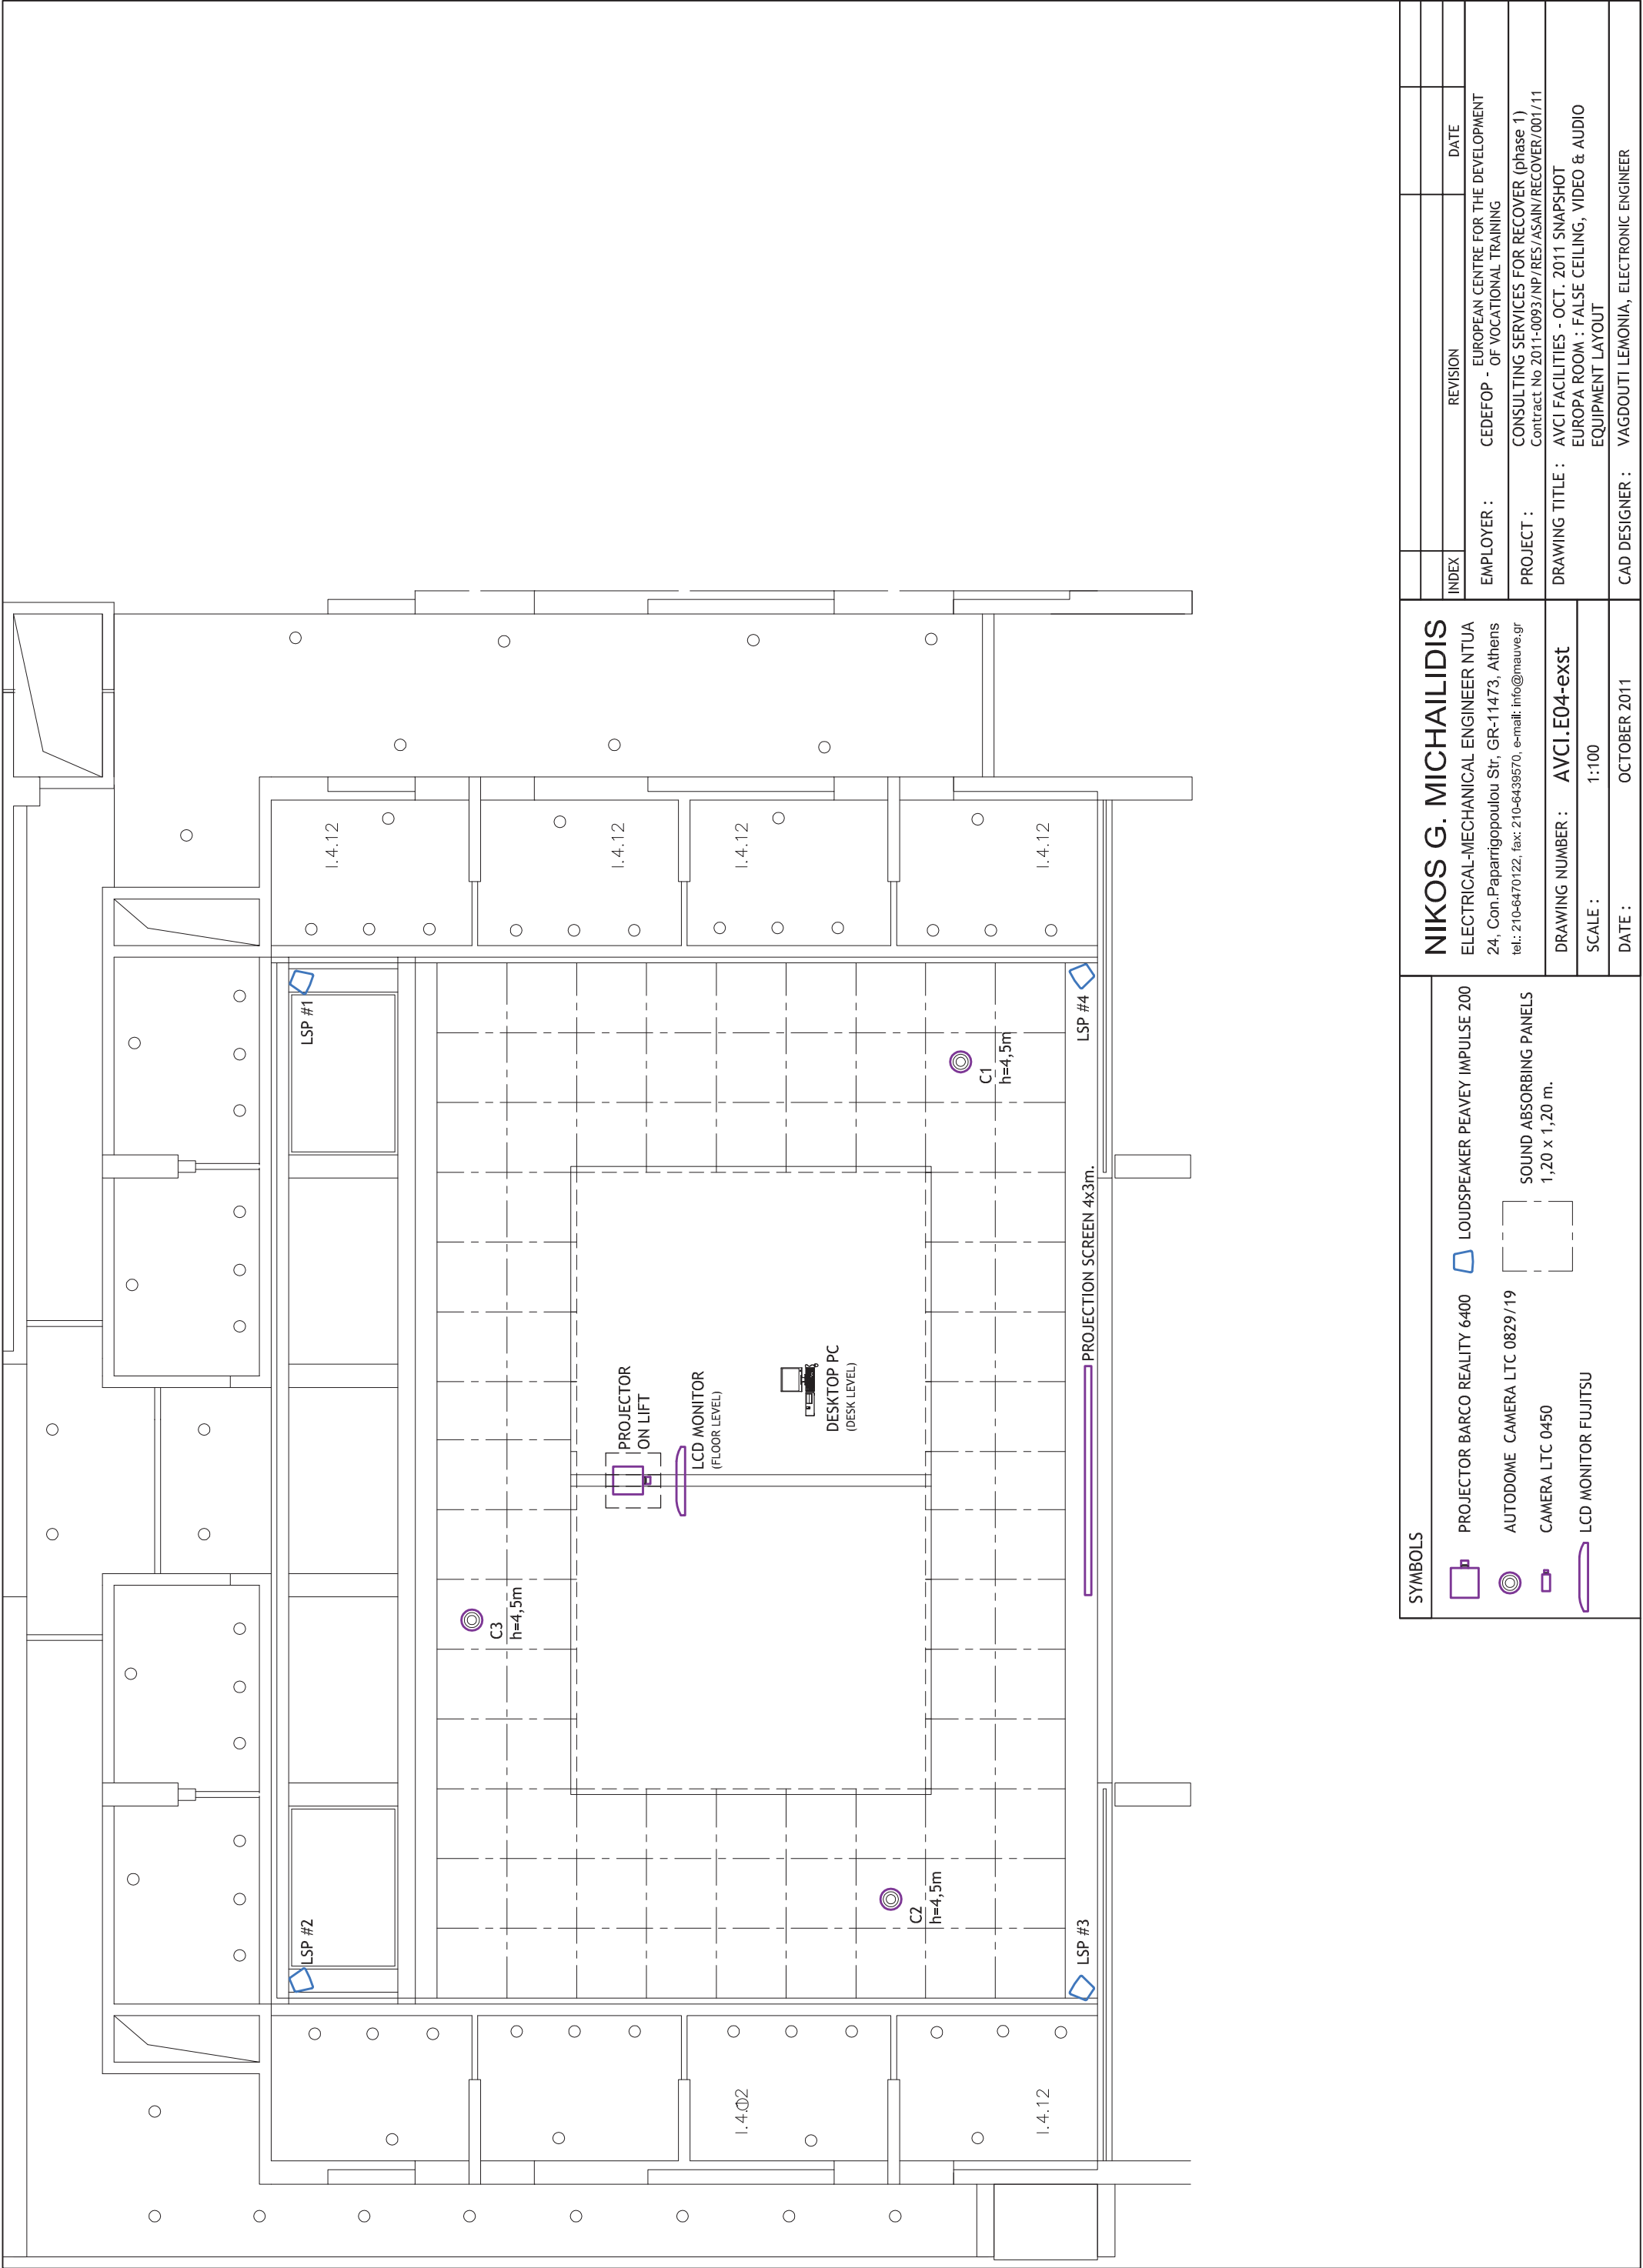

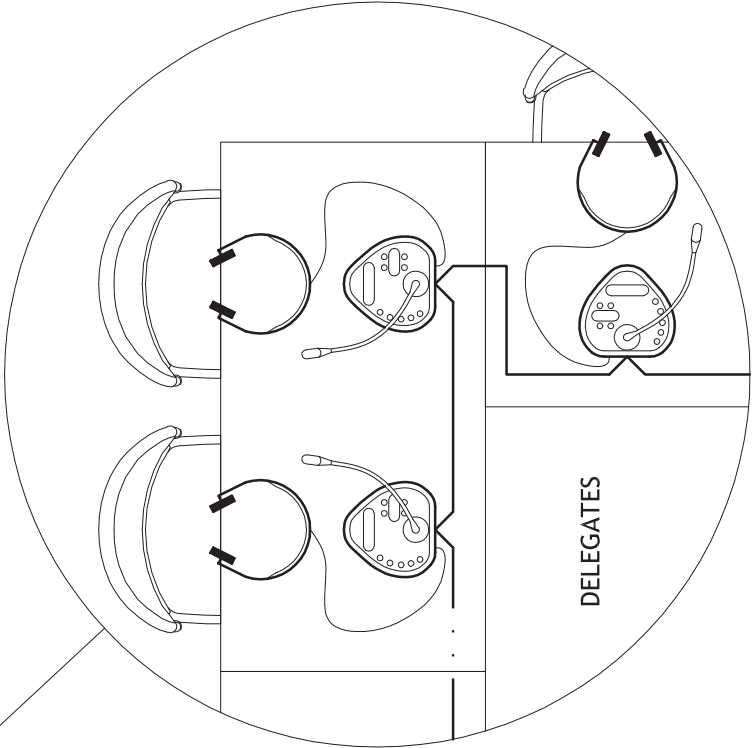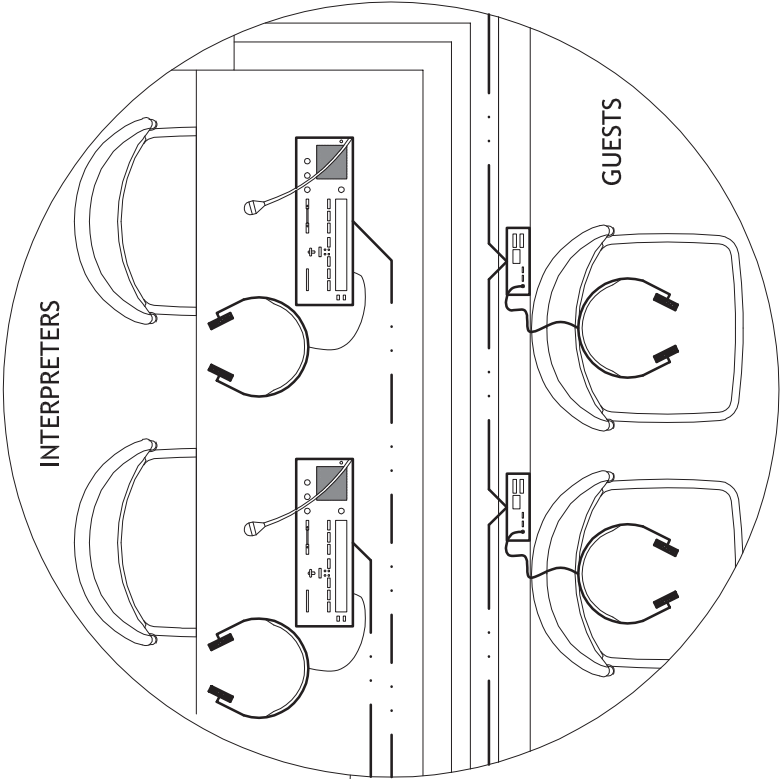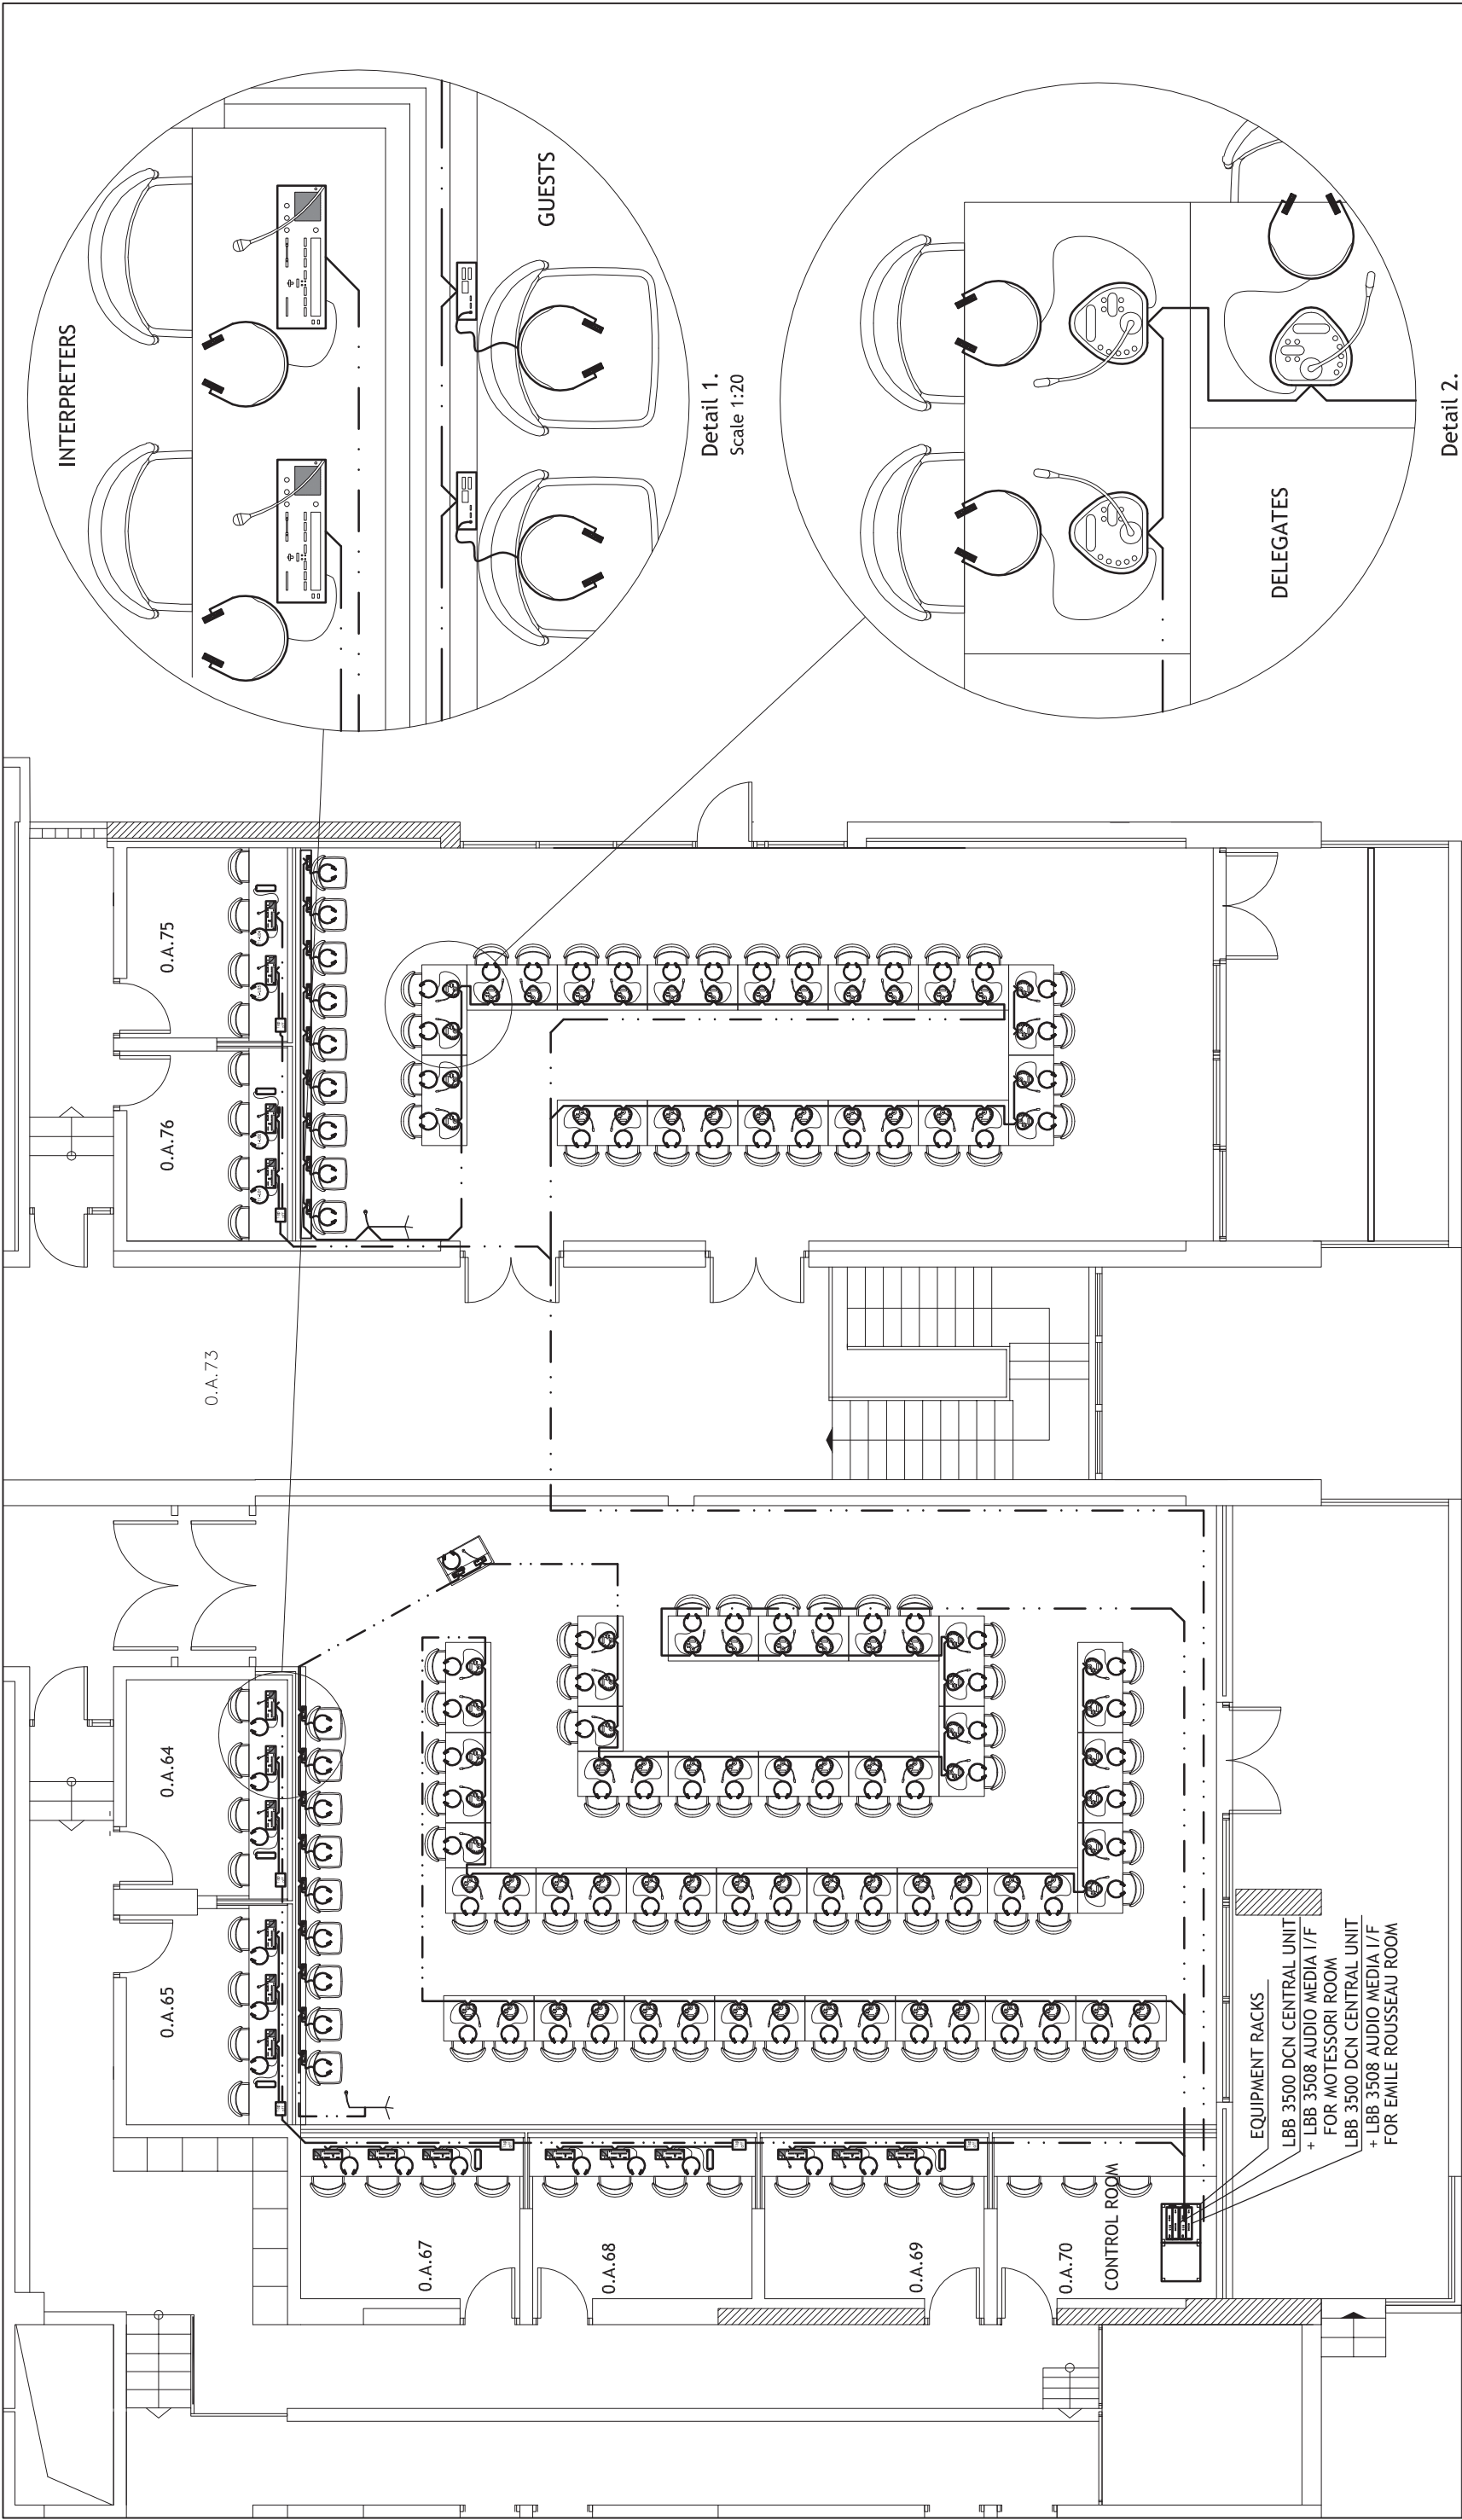


LINES		SYMBOLS		NIKOS G. MICHAILIDIS ELECTRICAL-MECHANICAL ENGINEER NTUA 24, Con.Paparrigopoulou Str, GR-11473, Athens tel.: 210-6470122, fax: 210-6439570, e-mail: info@mauve.gr		INDEX		REVISION		DATE		NAME	
CONFERENCE CABLE - UNDERFLOOR				DELEGATE UNIT [LBB 3551/00] WITH SELECTION BUTTON & EARPHONES		INTERPRETER'S UNIT [LBB 3520/00] WITH SELECTION BUTTON & EARPHONES		EMPLOYER :		CEDEFOP - OF VOCATIONAL TRAINING			
CONFERENCE CABLE - OVERFLOOR				DELEGATE UNIT [LBB 3531/00] WITH SELECTION BUTTON & EARPHONES		INTERCOMM HANDSET [LBB 3555/00] WITH MOUNTING PLATE		PROJECT :		CONSULTING SERVICES FOR RECOVER (phase 1) Contract No 2011-0093/NP/RES/ASAIN/RECOVER/001/11			
NOTES				INTERCOMM HANDSET [LBB 3555/00] WITH MOUNTING PLATE		TAP-OFF UNIT [LBB 3515/00]		DRAWING TITLE :		AVCI FACILITIES - OCT. 2011 SNAPSHOT MONTESSORI AND EMILE ROUSSEAU ROOMS: SEATING & CONFERENCE EQUIPMENT LAYOUT			
Tx-Uyyy : TRUNK AND UNIT INDEX NUMBER, E.G. T1-U08 ==> 8TH UNIT ON TRUNK 1.				PODIUM MICROPHONE [LBB 3537/00]		INDICATION OF TRUNK TERMINATION		SCALE :		1:100			
								DATE :		OCTOBER 2011		CAD DESIGNER : VAGDOUTI LEMONIA, ELECTRONIC ENGINEER	

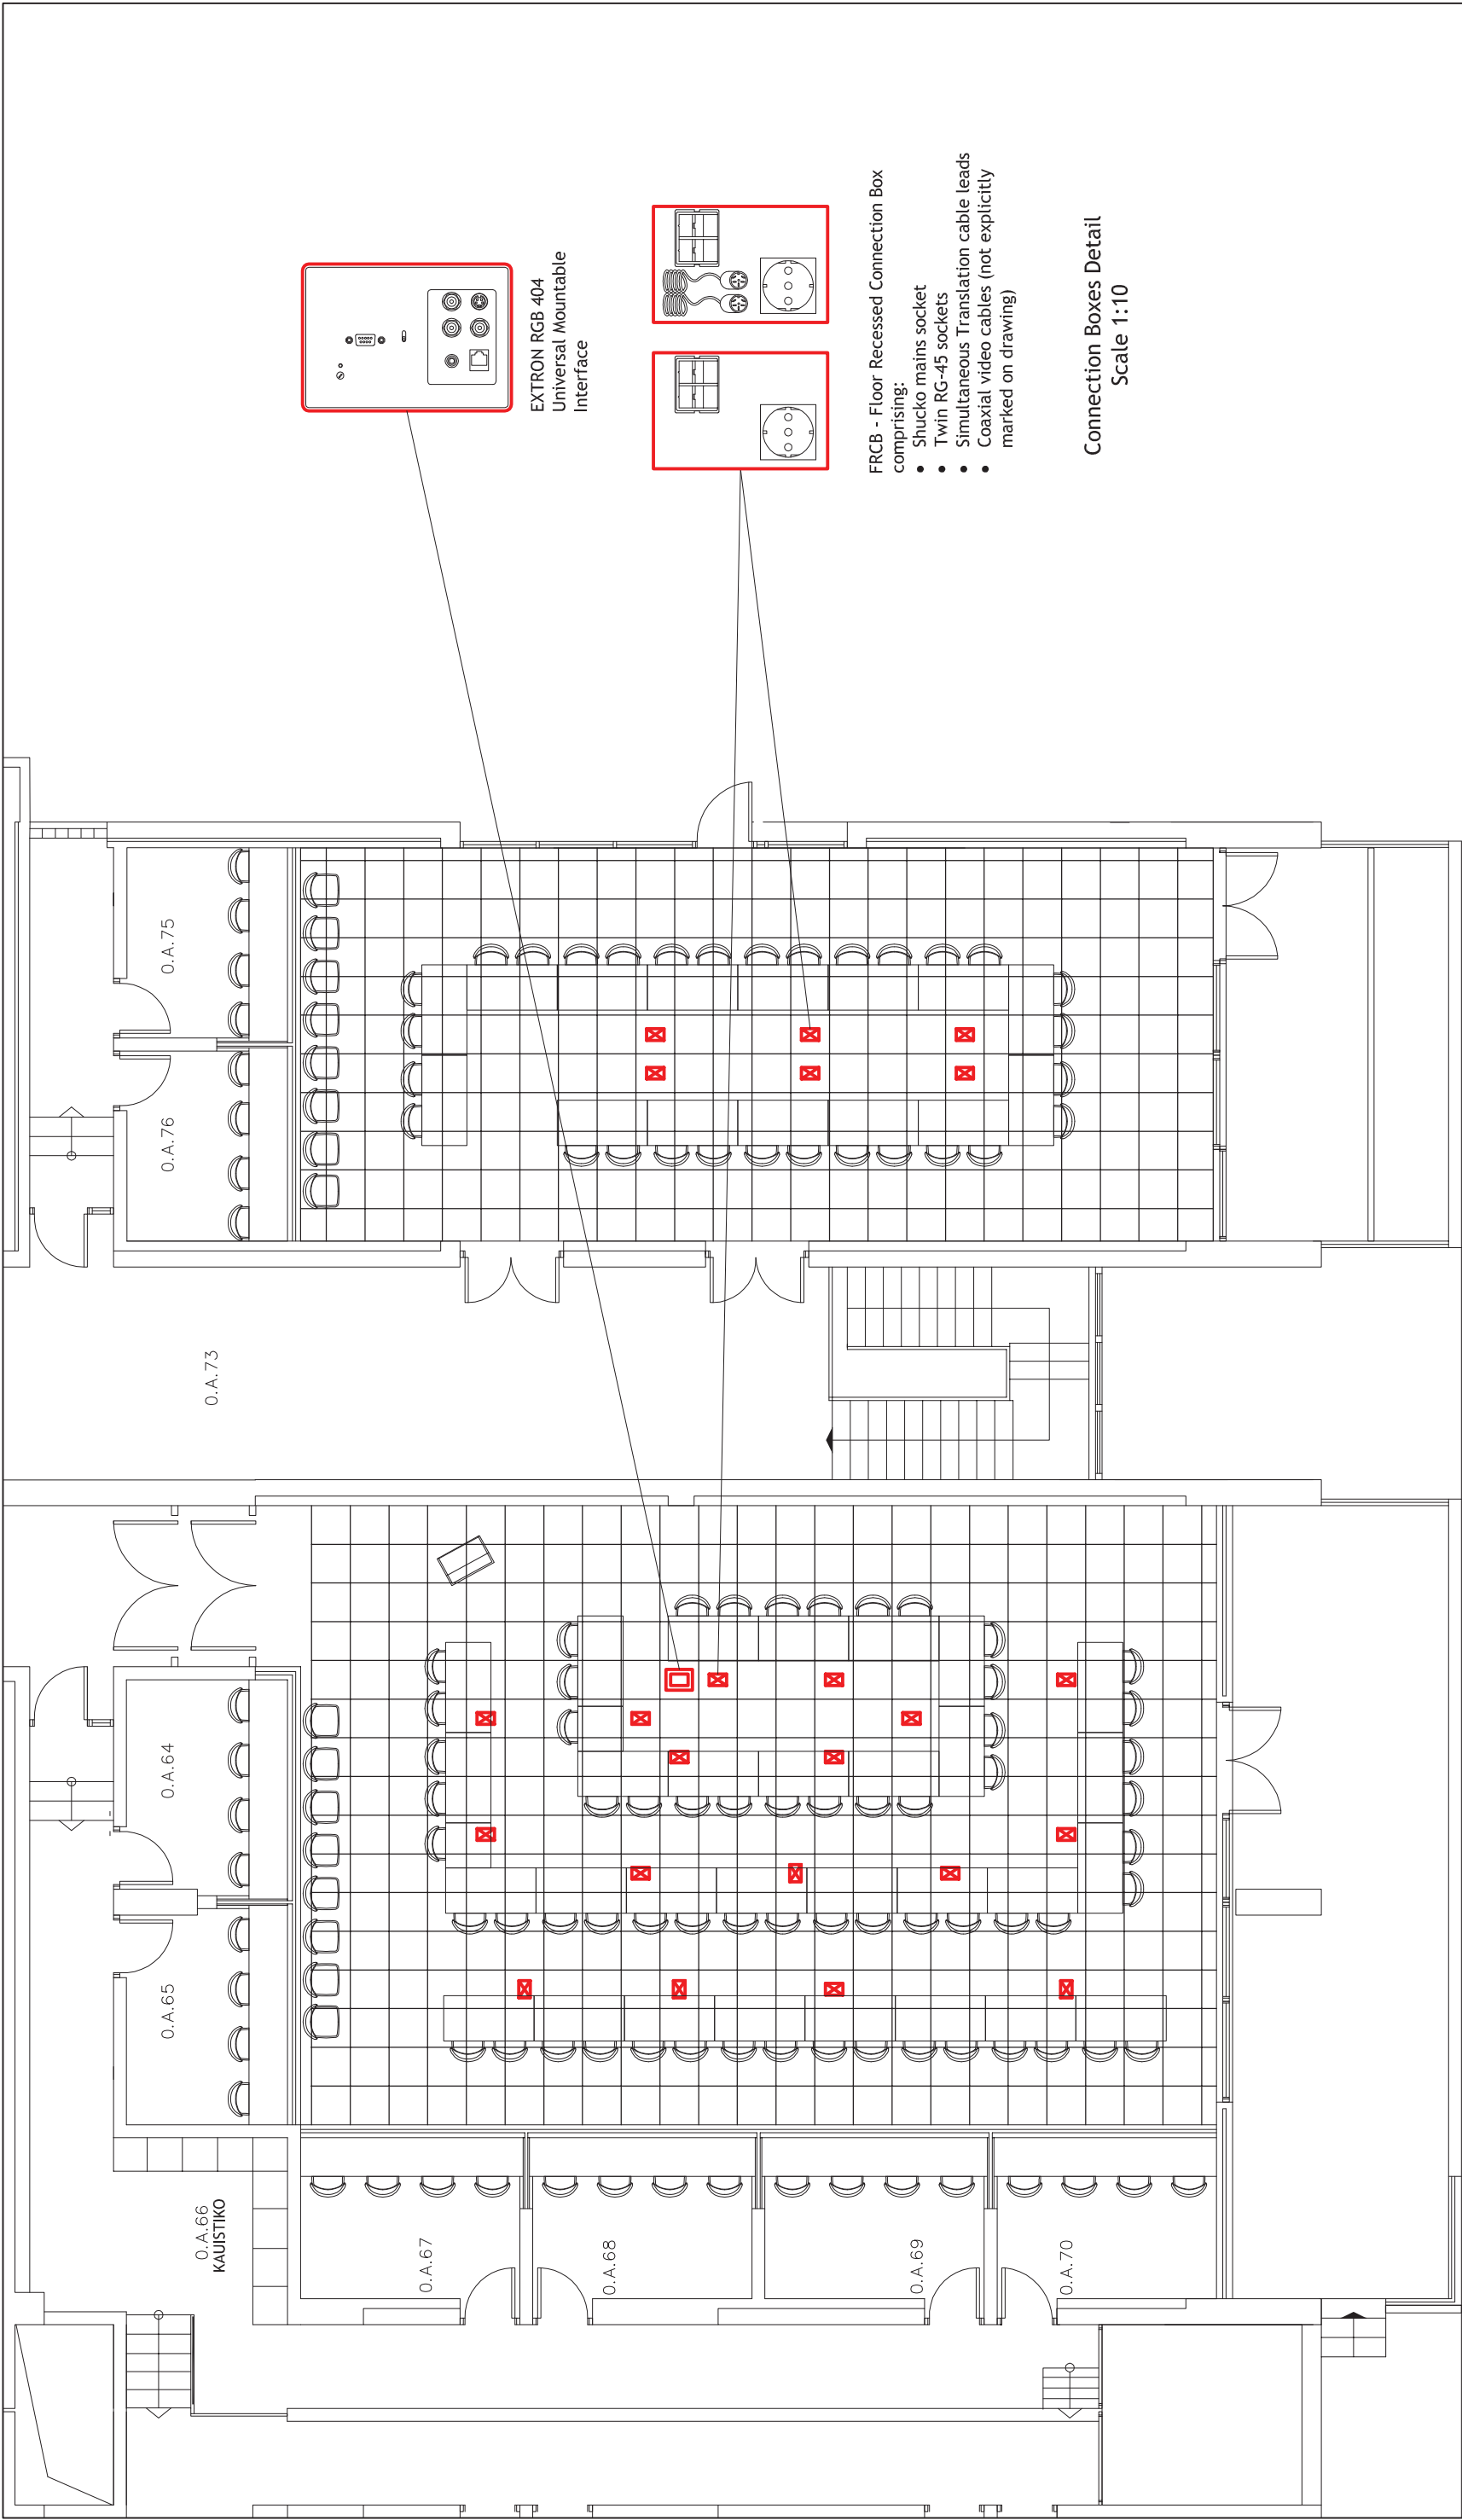

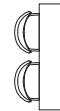
NOTES		SYMBOLS		NIKOS G. MICHAILIDIS ELECTRICAL-MECHANICAL ENGINEER NTUA 24, Con. Paparrigopoulou Str, GR-11473, Athens tel.: 210-6470122, fax: 210-6439570, e-mail: info@mauve.gr				INDEX		REVISION		DATE		NAME	
MONTESSORI ROOM 17x STBs RECESSED IN FALSE FLOOR 1x IFBs RECESSED IN FALSE FLOOR EMILE ROUSSEAU ROOM 6x STBs RECESSED IN FALSE FLOOR FALSE FLOOR GRID: 60x60 cm CARPET FINISH TILES: 50x50 cm (NOT SHOWN)				FALSE FLOOR GRID: 60x60 cm				DELEGATE DESK 0,70x1,40m		EMPLOYER : CEDEFOP - OF VOCATIONAL TRAINING		EUROPEAN CENTRE FOR THE DEVELOPMENT OF VOCATIONAL TRAINING		PROJECT : CONSULTING SERVICES FOR RECOVER (phase 1) Contract No 2011-0093/NP/RES/ASAIN/RECOVER/001/11	
				PORTABLE DELEGATE SEAT											
				FRCB RECESSED IN FALSE FLOOR FRCB = FLOOR RECESSED CONNECTION BOX				IFB - EXTRON RGB-404 UNIVERSAL MOUNTABLE INTERFACE BOX		DRAWING NUMBER : AVCI.M03-exst SCALE : 1:100 DATE : OCTOBER 2011		DRAWING TITLE : AVCI FACILITIES - OCT. 2011 SNAPSHOT MONTESSORI AND EMILE ROUSSEAU ROOMS: FALSE FLOOR & FRCBs LAYOUT		CAD DESIGNER : VAGDOUTI LEMONIA, ELECTRONIC ENGINEER	




SYMBOLS		NIKOS G. MICHAILIDIS		REVISION		DATE	
PROJECTOR SONY VLP-1000E		ELECTRICAL-MECHANICAL ENGINEER NTUA		CEDEFOP - OF VOCATIONAL TRAINING		EUROPEAN CENTRE FOR THE DEVELOPMENT	
AUTODOME CAMERA LTC 0829/19		24, Con.Paparrigopoulou Str, GR-11473, Athens		PROJECT :		CONSULTING SERVICES FOR RECOVER (phase 1)	
CAMERA FIXED LTC 0450		tel.: 210-6470122, fax: 210-6439570, e-mail: info@mauve.gr		DRAWING TITLE :		AVCI FACILITIES - OCT. 2011 SNAPSHOT	
LCD MONITOR PHILIPS		DRAWING NUMBER :		AVCI.M04-exst		MONTESSORI & EMILE ROUSSEAU ROOMS:	
		SCALE :		1:100		FALSE CEILING, VIDEO & AUDIO EQUIPMENT LAYOUT	
		DATE :		OCTOBER 2011		CAD DESIGNER :	
						VAGDOUTI LEMONIA, ELECTRONIC ENGINEER	

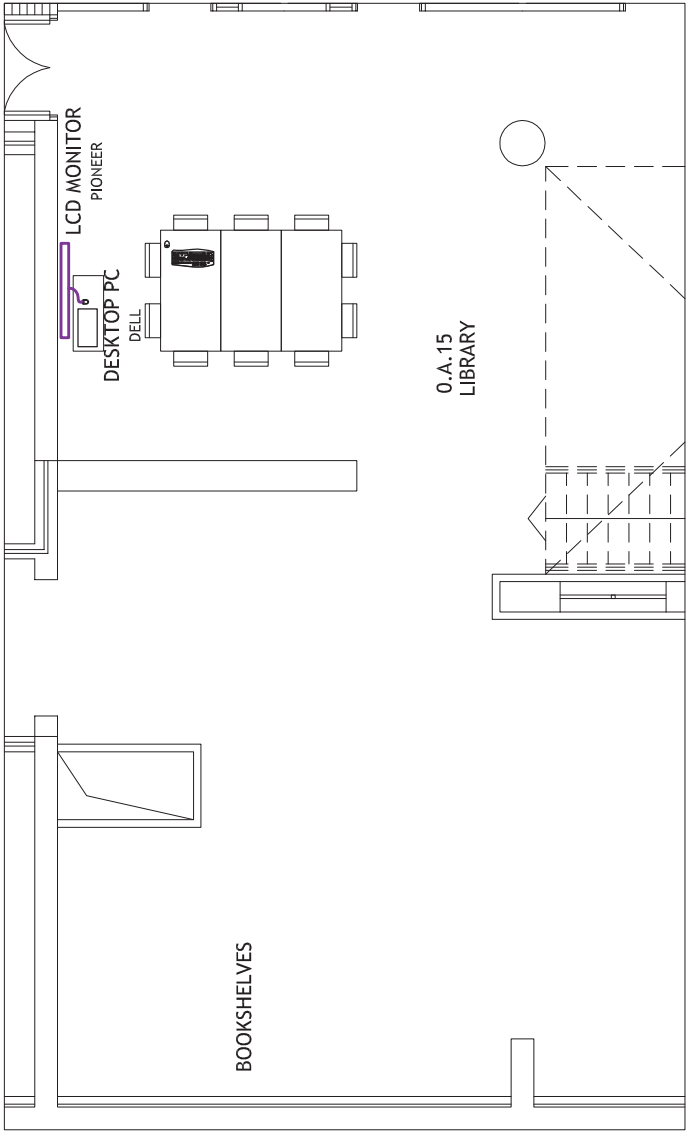


LEVEL A' ISOGEIO: ROOM 0.A.15 (LIBRARY)

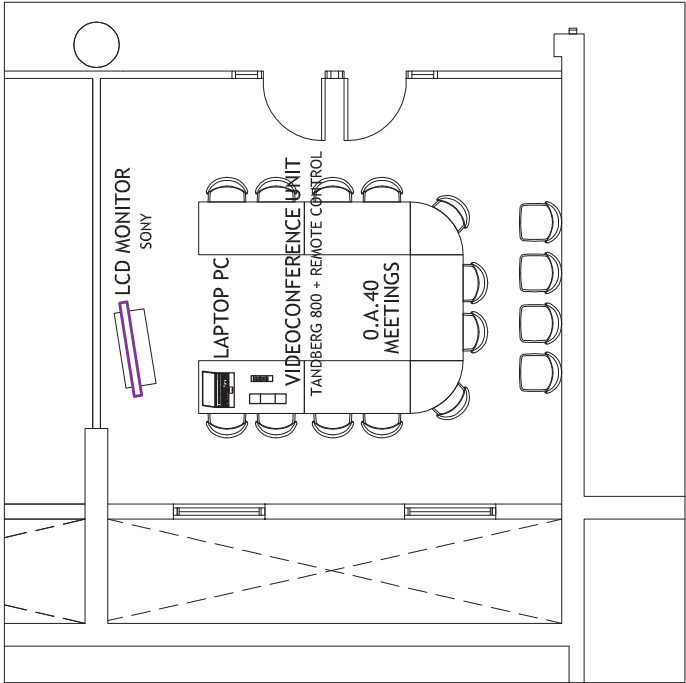

LEVEL A' ISOGEIO: ROOM 0.A.40 (MEETINGS)

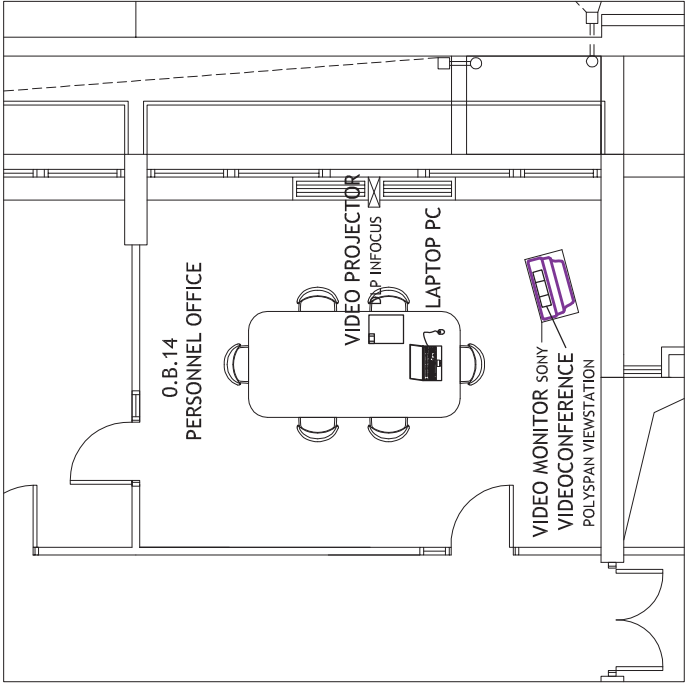

LEVEL B' ISOGEIO : ROOM 0.B.14 (PERSONNEL OFFICE)

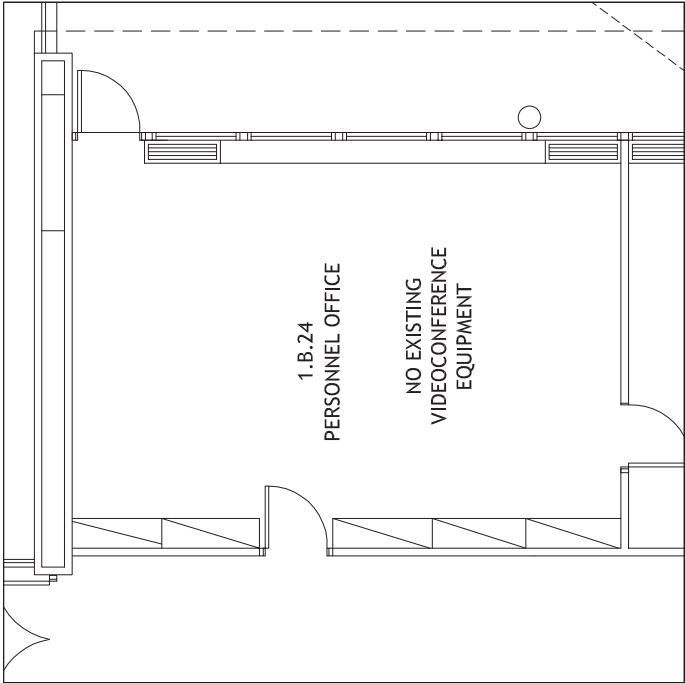

LEVEL B' OROFOS : ROOM 1.B.24 (PERSONNEL OFFICE)

INDEX	REVISION	DATE	NAME
NIKOS G. MICHAILIDIS			
ELECTRICAL-MECHANICAL ENGINEER NTUA			
24, Con.Paparrigopoulou Str, GR-11473, Athens			
tel.: 210-6470122, fax: 210-6439570, e-mail: info@mauve.gr			
DRAWING NUMBER :		AVCI.A01-exst	
SCALE :		1:100	
DATE :		OCTOBER 2011	
CAD DESIGNER :		VAGDOUTI LEMONIA, ELECTRONIC ENGINEER	
EMPLOYER :		CEDEFOP - OF VOCATIONAL TRAINING	
PROJECT :		CONSULTING SERVICES FOR RECOVER (phase 1)	
DRAWING TITLE :		AVCI FACILITIES - OCT. 2011 SNAPSHOT	
		LEVEL A' ISOGEIO: 0.A.15 (LIBRARY) & 0.A.40 (MEETINGS)	
		LEVEL B' ISOGEIO : ROOM 0.B.14 (PERSONNEL OFFICE)	
		LEVEL B' OROFOS : ROOM 1.B.24 (PERSONNEL OFFICE)	