



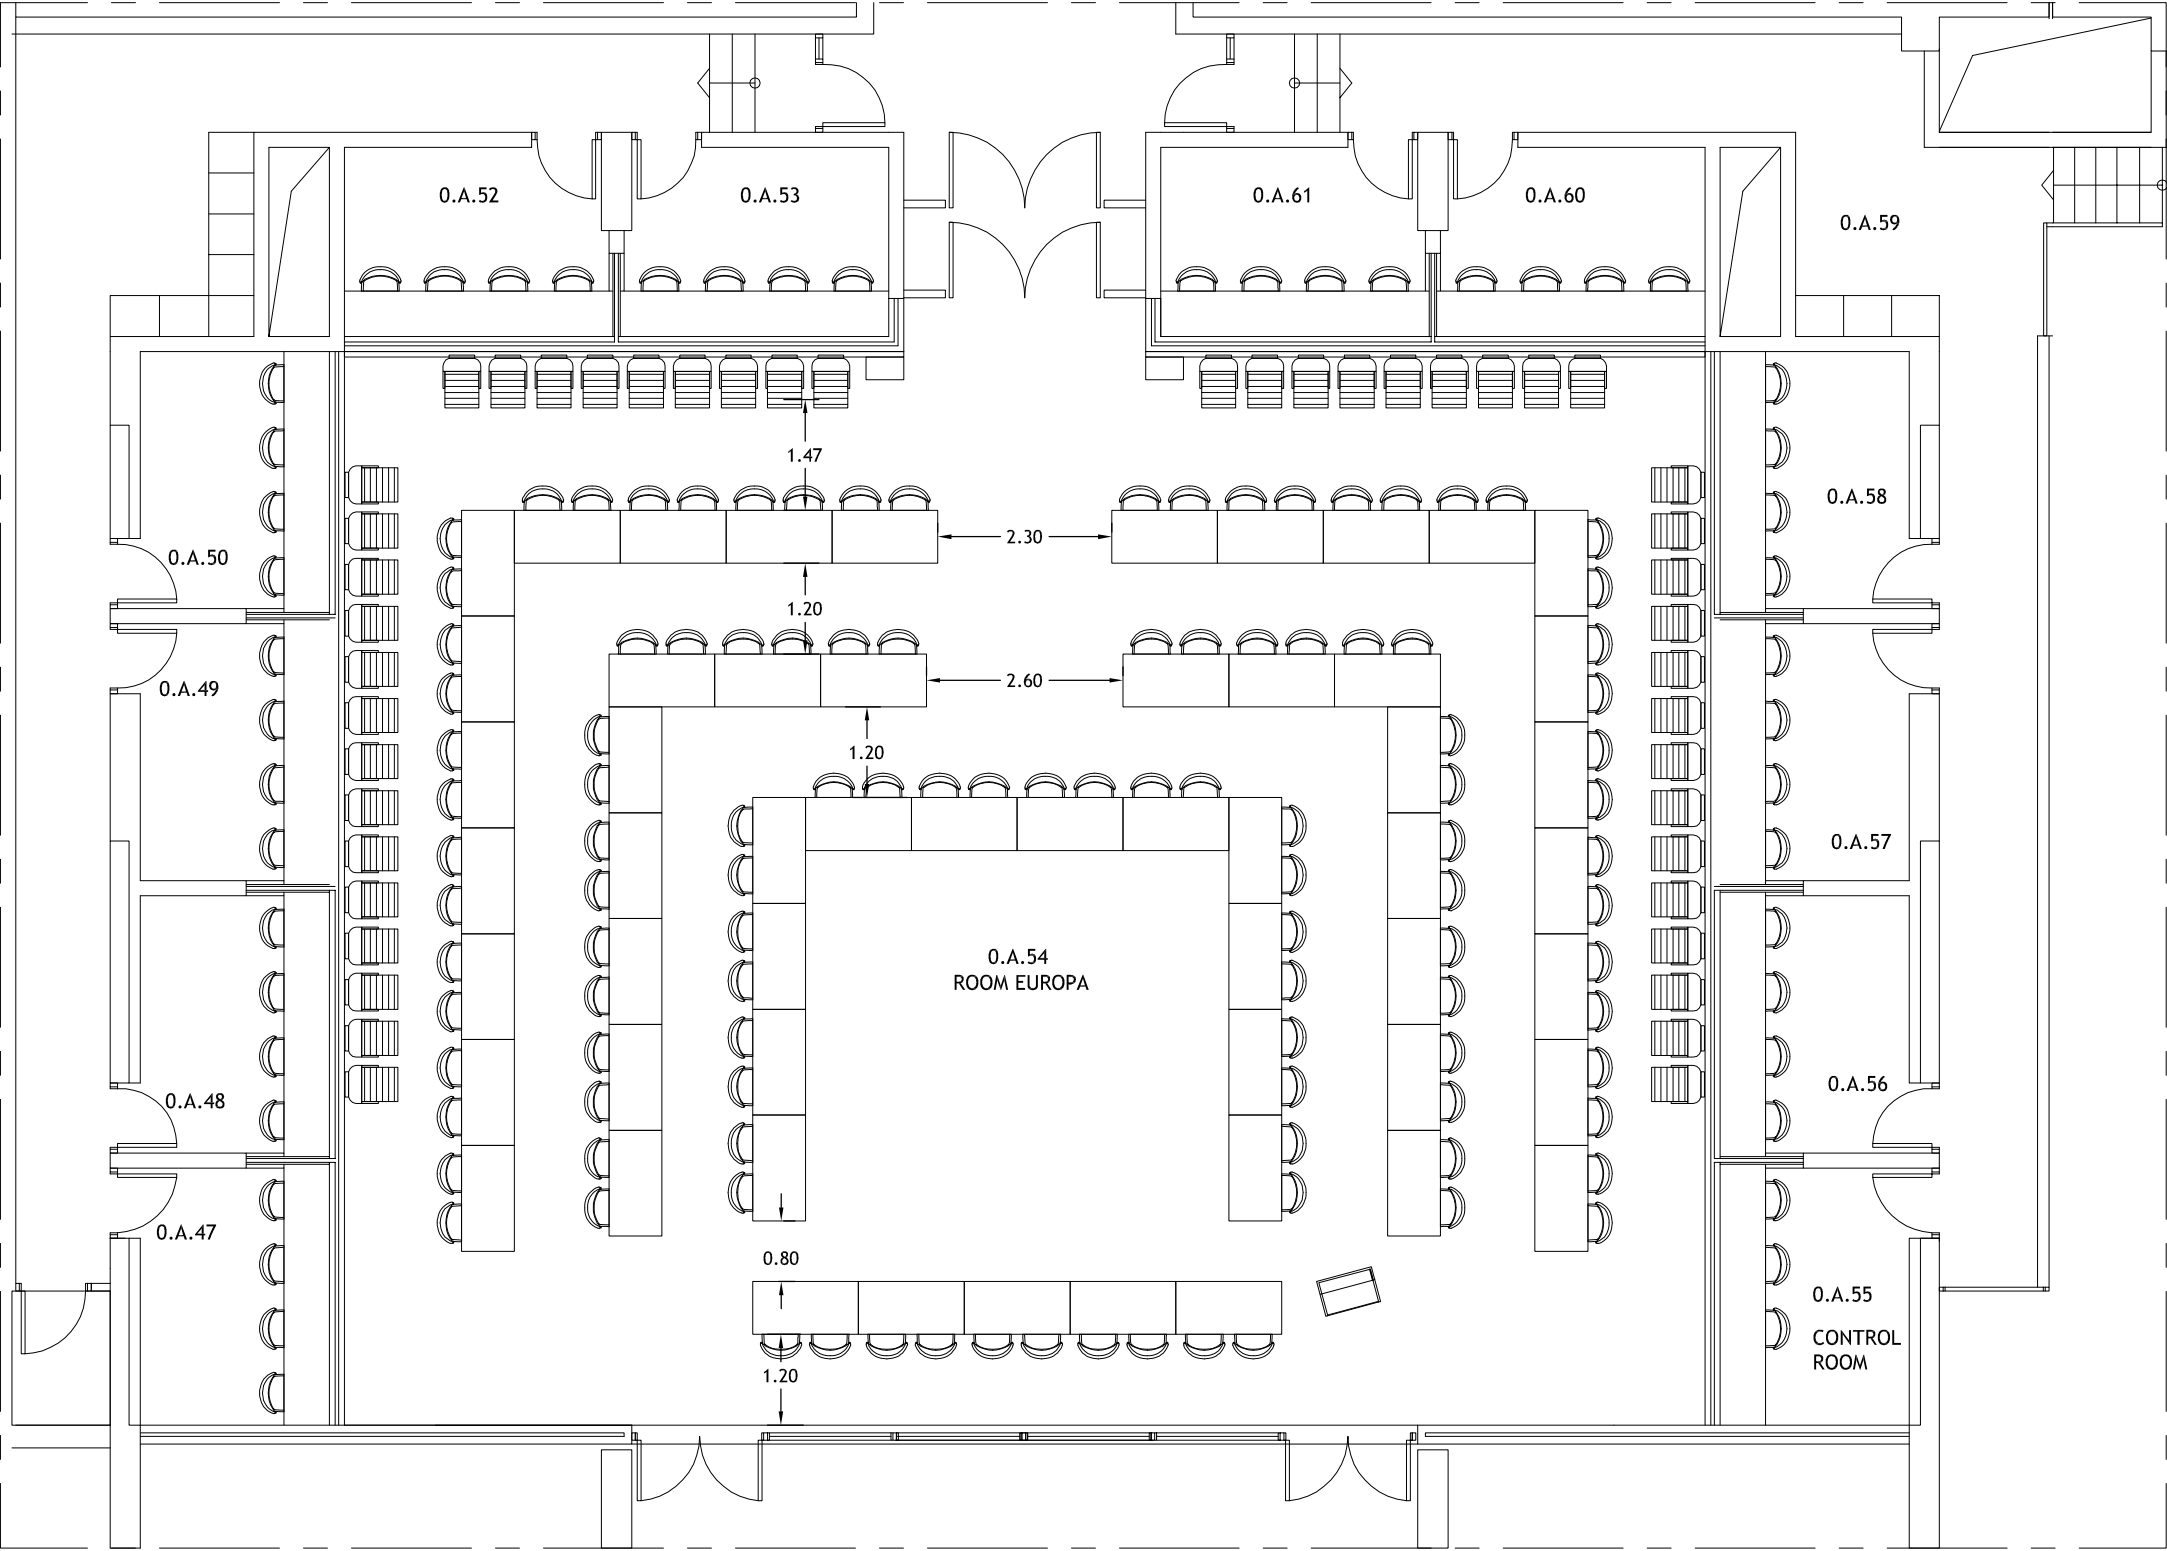

NOTES	SYMBOLS	<i>CEDEFOP</i>					
		INDEX	REVISION		NAME	DATE	
		EMPLOYER : CEDEFOP - EUROPEAN CENTRE FOR THE DEVELOPMENT OF VOCATIONAL TRAINING					
		PROJECT : RECOVER - Phase 2: Audio-Visual & Conference Infrastructures Systems' Delivery, Installation & Support Services					
		DRAWING TITLE : CONFERENCE ROOMS LAYOUTS: EUROPA LAYOUT				DRAWING NUMBER : TS-CRL.E1	
SCALE : 1:100		DATE : JANUARY 2012					

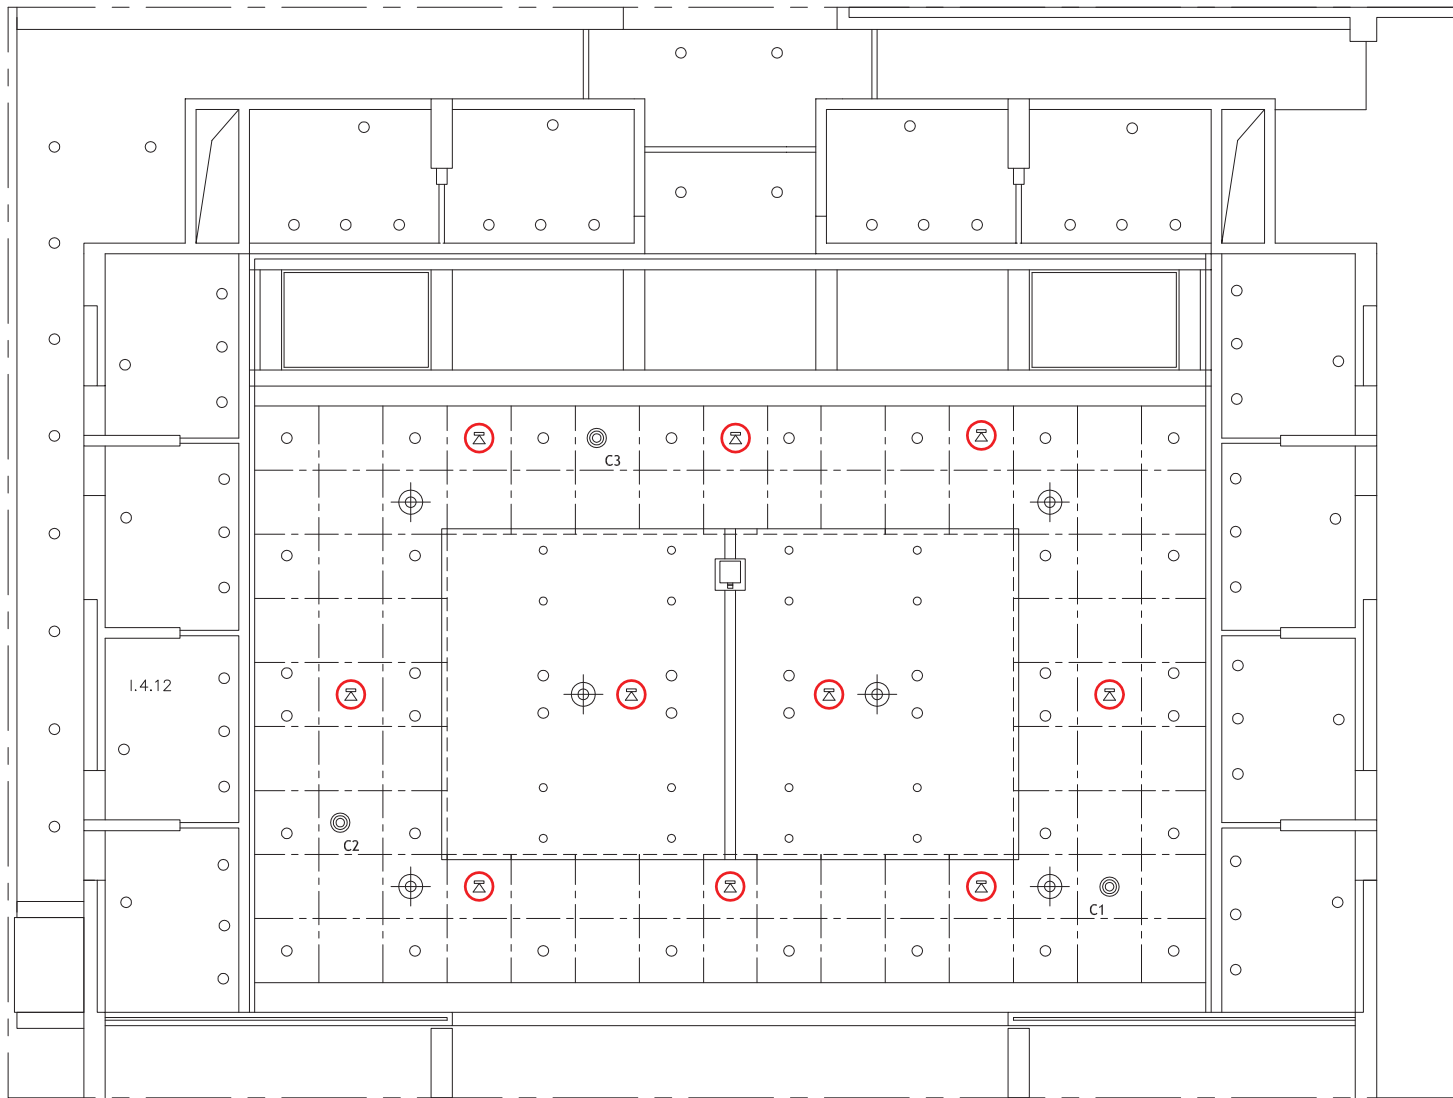


EUPOPA EVACUATION LOUDSPEAKERS
RECESSED IN FALSE CEILING



NOTES	SYMBOLS		CEDEFOP			
	 EVACUATION LOUDSPEAKER CEILING RECESSED (Generic Symbol)  SOUND ABSORBING PANELS 1,20 x 1,20 m.					
		INDEX	REVISION	NAME	DATE	
		EMPLOYER : CEDEFOP - EUROPEAN CENTRE FOR THE DEVELOPMENT OF VOCATIONAL TRAINING				
		PROJECT : RECOVER - Phase 2: Audio-Visual & Conference Infrastructures Systems' Delivery, Installation & Support Services				
		DRAWING TITLE : AUDIO INSTALLATION - EUROPA ROOM: FALSE CEILING, EVACUATION SYSTEM LOUDSPEAKERS LAYOUT			DRAWING NUMBER : TS-AUD.01	
SCALE : 1:100		DATE : JANUARY 2012				



NOTES		SYMBOLS		CEDEFOP			
		EVACUATION LOUDSPEAKER CEILING RECESSED (Generic Symbol) SOUND ABSORBING PANELS 1,20 x 1,20 m.		INDEX		REVISION	NAME
				EMPLOYER : CEDEFOP - EUROPEAN CENTRE FOR THE DEVELOPMENT OF VOCATIONAL TRAINING			DATE
				PROJECT : RECOVER - Phase 2: Audio-Visual & Conference Infrastructures Systems' Delivery, Installation & Support Services			
				DRAWING TITLE : AUDIO INSTALLATION - MONTESSORI & EMILE ROUSSEAU ROOMS: FALSE CEILING, EVACUATION SYSTEM LOUDSPEAKERS LAYOUT			DRAWING NUMBER : TS-AUD.02
				SCALE : 1:100		DATE : JANUARY 2012	

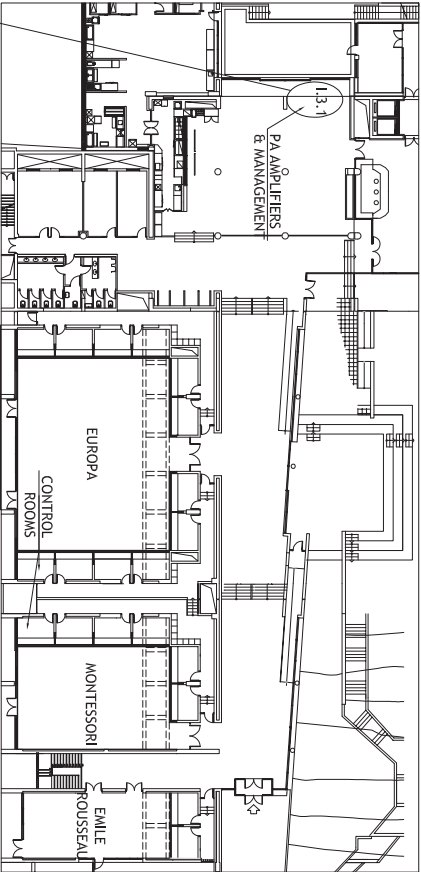


KEY PLAN VIEW
(SEE DRAWINGS TS-AUD.01 & 02 FOR
NEW PA LOUDSPEAKERS LAYOUT IN THE CONFERENCE ROOMS)
SCALE 1:500

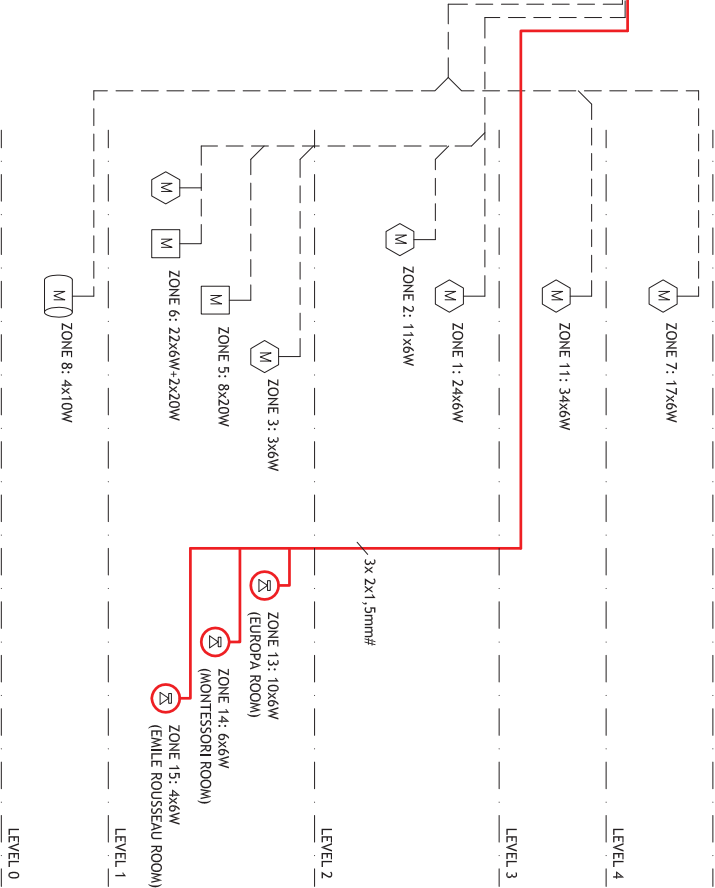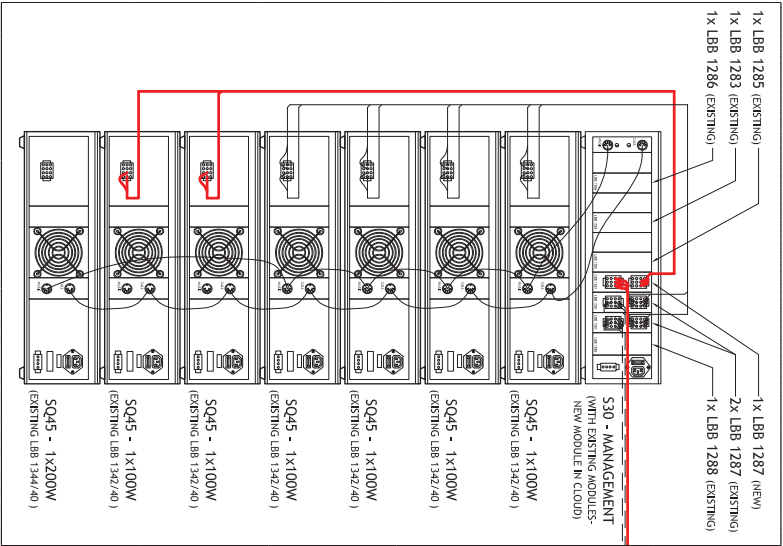


EVACUATION & PA SYSTEM
INTERCONNECT & DISTRIBUTION DIAGRAM
NO SCALE

SYMBOLS			
	NEW PA LOUDSPEAKERS - CEILING MOUNTED, 6W FOR THE 3 CONFERENCE ROOMS		
	PA LOUDSPEAKERS - 6W, 10W & 20W (VARIOUS TYPES - EXISTING)		
	H05VVR-2x1,5mm# - NEW CABLING IN EXISTING TRUNKING (H05VVR-2 IS THE NEW TYPE FOR NVA)		
	EXISTING CABLING		

CEDEFOP			
INDEX	REVISION	NAME	DATE
EMPLOYER : CEDEFOP - EUROPEAN CENTRE FOR THE DEVELOPMENT OF VOCATIONAL TRAINING			
PROJECT : RECOVER - Phase 2: Audio-Visual & Conference Infrastructures Systems Delivery, Installation & Support Services			
DRAWING TITLE : AUDIO INSTALLATION - KEY PLAN VIEW AND EVACUATION & PA SYSTEM DIAGRAM			
SCALE :	1:500	DATE :	JANUARY 2012
		DRAWING NUMBER :	TS-AUD.03

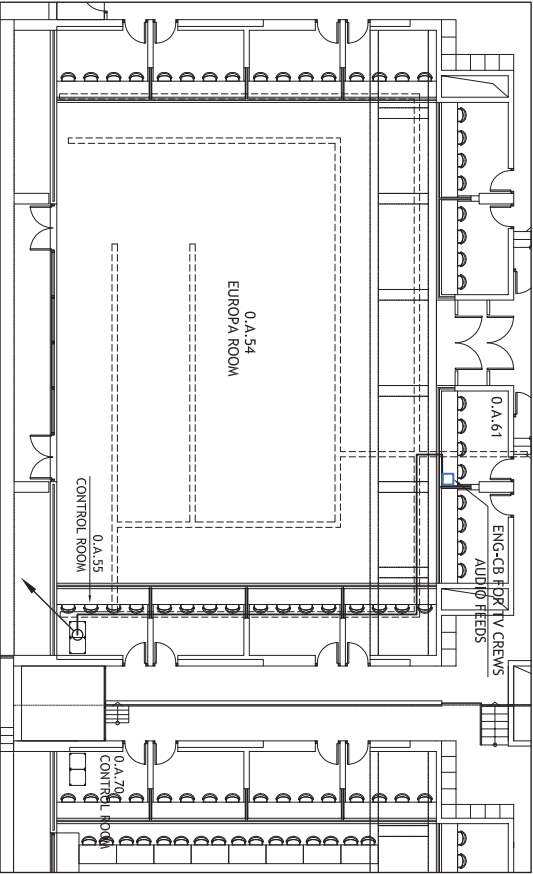



KEY PLAN VIEW
SCALE 1:200

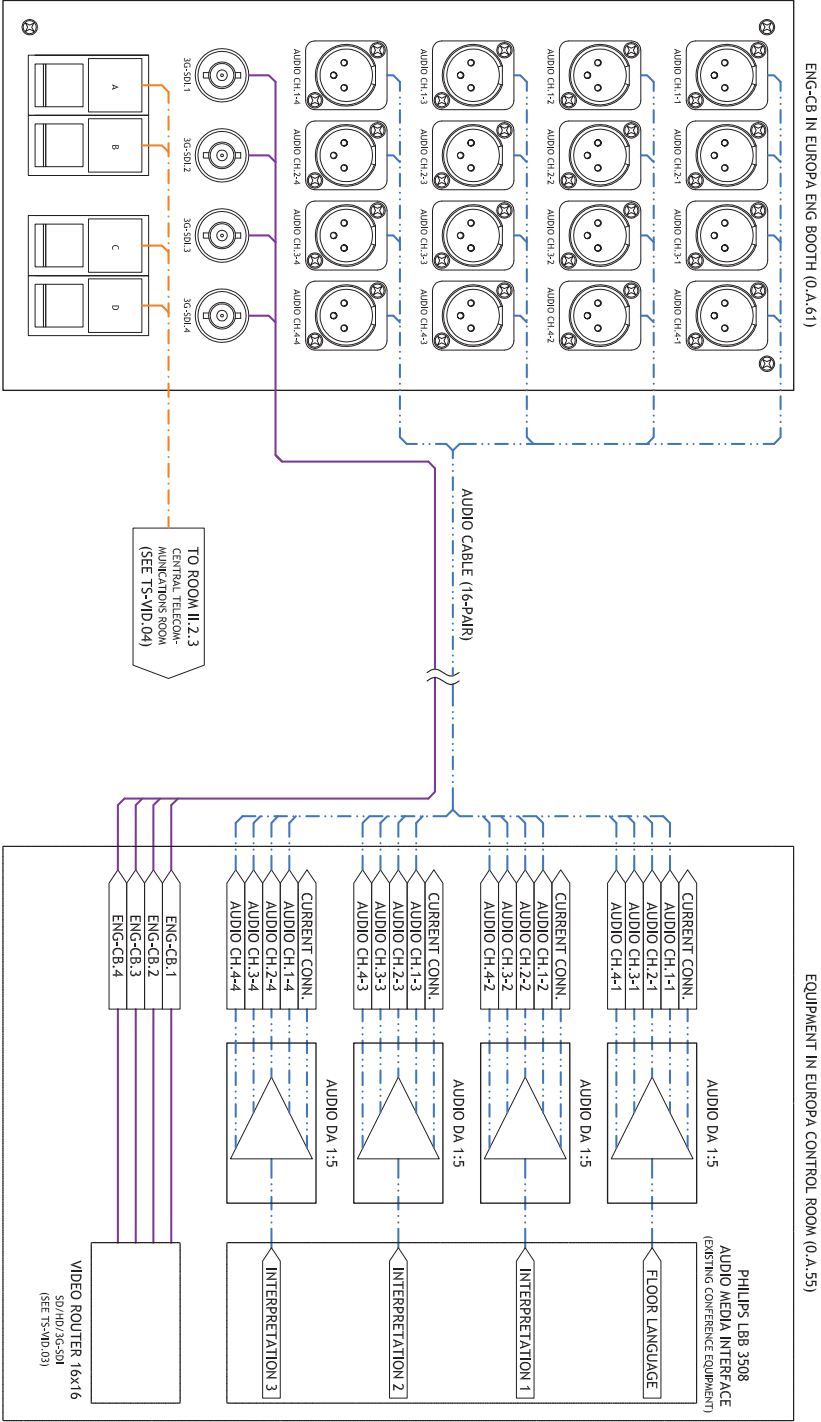

LINES	
	DIGITAL VIDEO CABLE (RGBHV, SD/HD/3G-SDI)
	TV COAXIAL-75Ω CABLE
	AUDIO CABLE (MULTI-PAIR + SHIELD)
	UTP Cat.5/ Cat.5e FOR ETHERNET & SERIAL CONTROL
	CABLE BUNDLE PROPOSED ROUTING

SYMBOLS	
	ENG-CB - ENG CONNECTION BOX
	CUSTOM, 4 AUDIO FEEDS TO 4 TV ENG CREWS
	CABLE ROUTING UPWARDS FROM UNDERNEATH FLOOR
	CABLE ROUTING DOWNWARDS TO UNDERNEATH FLOOR


CEDEFOP		INDEX		REVISION		NAME		DATE	
EMPLOYER : CEDEFOP - EUROPEAN CENTRE FOR THE DEVELOPMENT OF VOCATIONAL TRAINING		PROJECT : RECOVER - Phase 2: Audio-Visual & Conference Infrastructures Systems Delivery, Installation & Support Services		DRAWING TITLE : AUDIO INSTALLATION - EUROPA ROOM REPURPOSED BOOTH		DRAWING NUMBER : TS-AUD.04		SCALE : NO SCALE	
DRAWING TITLE : AUDIO FEEDS CONNECTION BOX FOR 4 TV ENG CREWS		CABLE ROUTING		DATE : JANUARY 2012					

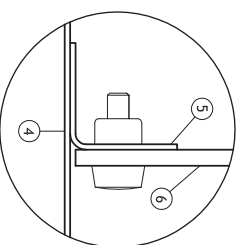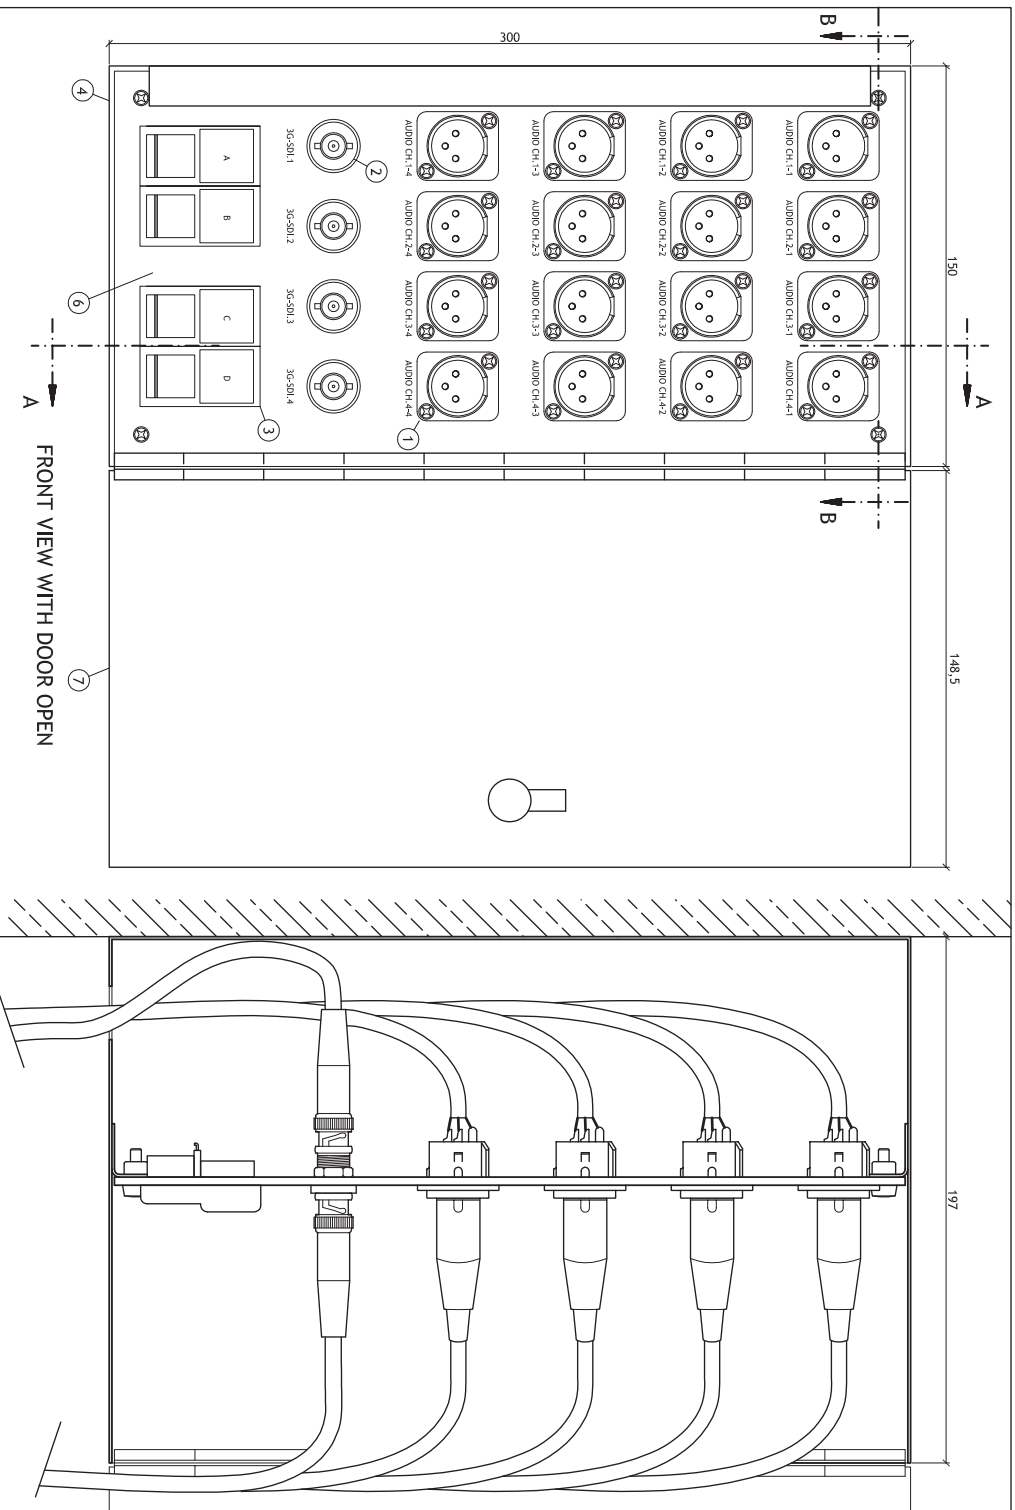

DETAIL 1.
SCALE 1:1


INDEX	TYPE OF CIRCUIT	QTY	CHASSIS CONNECTOR	MANUFACTURER / TYPE	CABLE TYPE	MANUFACTURER / TYPE
1	AUDIO TIE	16	XLR 3-PIN	NEUTRIC / NC3MDL1 MALE	16-PAIR AUDIO	BELDEN 1514C
2	VIDEO TIE	4	BNC	F-F ADAPTOR ISOLATED	COAXIAL	BELDEN 1505A
3	ETHERNET	4	RJ-45	LEGRAND	UTP 4-PAIR	UTP Cat.5
DESCRIPTION						
4	ENCLOSURE MANUFACTURED FROM 1mm GALVANIZED SHEET STEEL WITH ELECTROSTATIC POWDER COATING FINISH.					
5	METAL PROFILE "L-SHAPED" 20x20x1mm (2 PIECES)					
6	FLAT MOUNTING PLATE MANUFACTURED FROM 3mm ANODIZED ALUMINUM SHEET.					
7	HINGED DOOR WITH LOCK MANUFACTURED FROM 3mm ANODIZED ALUMINUM SHEET.					

CEDEFOP					
	INDEX	REVISION	NAME	DATE	
EMPLOYER : CEDEFOP - EUROPEAN CENTRE FOR THE DEVELOPMENT OF VOCATIONAL TRAINING					
PROJECT : RECOVER • Phase 2: Audio-Visual & Conference Infrastructures Systems Delivery, Installation & Support Services					
DRAWING TITLE : AUDIO INSTALLATION - EUROPA ROOM REPROPOSED BOOTH ENG CONNECTION BOX - AUDIO FEEDS FOR 4 TV ENG CREWS			DRAWING NUMBER : TS-AUD.05		
SCALE :	1:2	DATE :	JANUARY 2012		

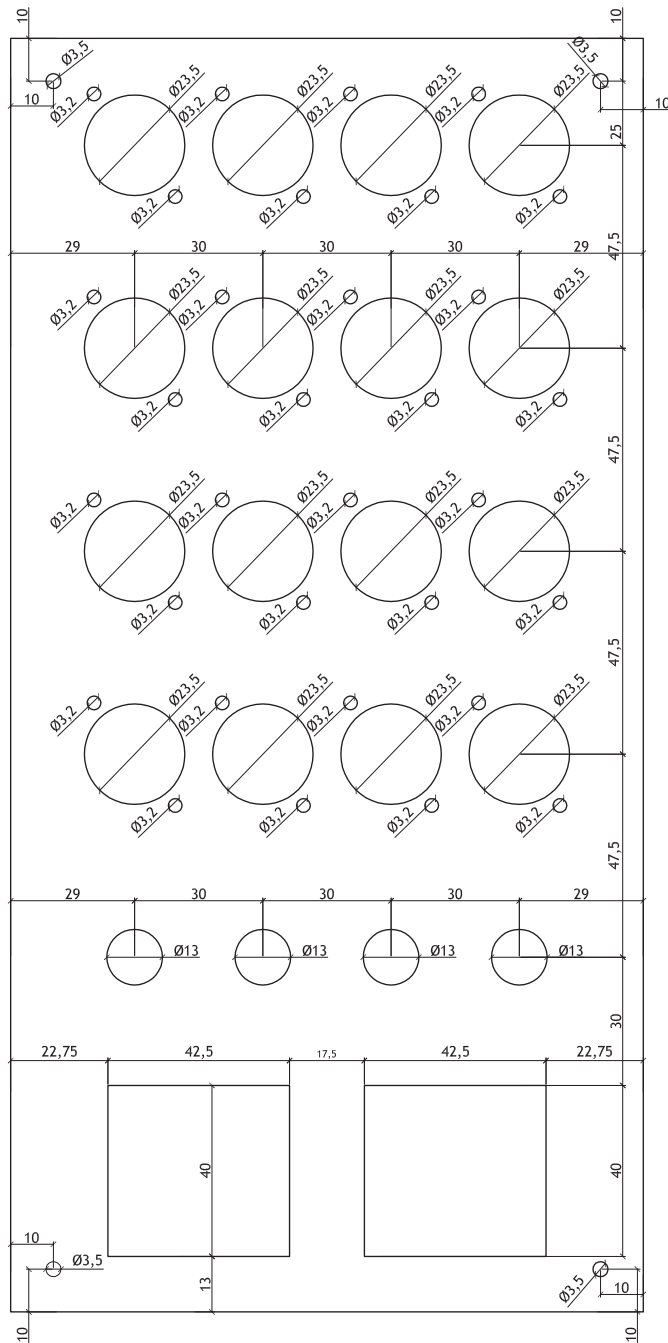

MOUNTING PLATE HOLES DRILLING LAYOUT
 PLATE MANUFACTURED FROM 3mm ANODIZED ALUMINUM SHEET.
 ALL DIMENSIONS ARE IN MILLIMETERS.


SCALE 1:1

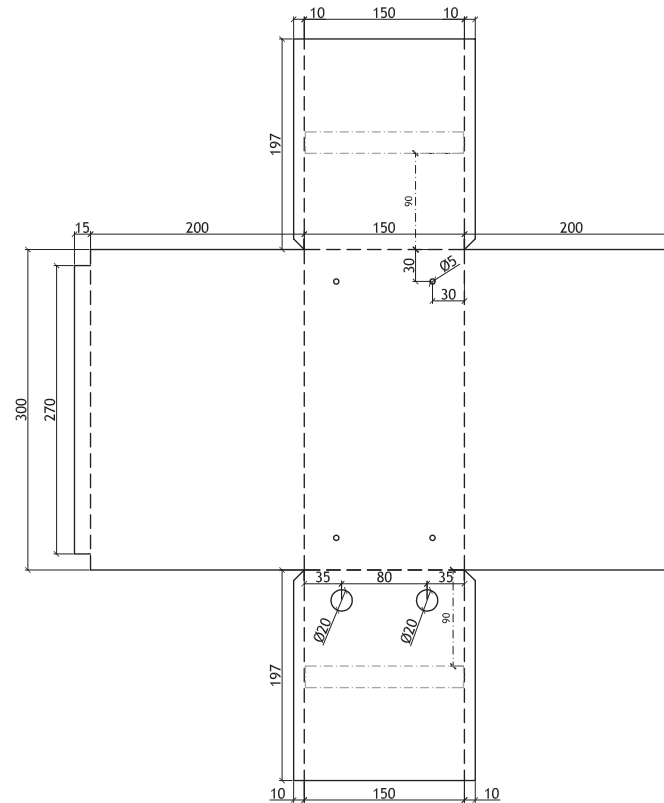

ENCLOSURE SPREAD DRAWING


ENCLOSURE MANUFACTURED FROM 1mm GALVANIZED SHEET
 STEEL WITH ELECTROSTATIC POWDER COATING FINISH.
 ALL DIMENSIONS ARE IN MILLIMETERS.

SCALE 1:5

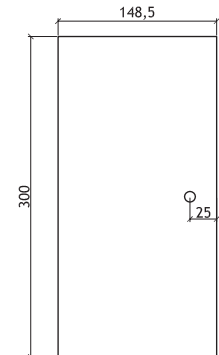

HINGED DOOR WITH LOCK MANUFACTURED FROM
 3mm ANODIZED ALUMINUM SHEET.
 ALL DIMENSIONS ARE IN MILLIMETERS.

SCALE 1:5

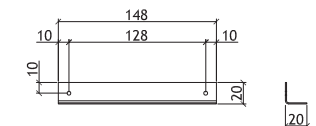

2x METALLIC "L-SHAPED" PROFILES 20x20x1mm
 ALL DIMENSIONS ARE IN MILLIMETERS.

SCALE 1:5

CEDEFOP			
	INDEX	REVISION	NAME
EMPLOYER : CEDEFOP - EUROPEAN CENTRE FOR THE DEVELOPMENT OF VOCATIONAL TRAINING			
PROJECT : RECOVER - Phase 2: Audio-Visual & Conference Infrastructures Systems' Delivery, Installation & Support Services			
DRAWING TITLE : AUDIO INSTALLATION - EUROPA ROOM REPURPOSED BOOTH ENG CONNECTION BOX CONSTRUCTION DETAILS			DRAWING NUMBER : TS-AUD.06
SCALE :	1:5 / 1:1	DATE :	JANUARY 2012