



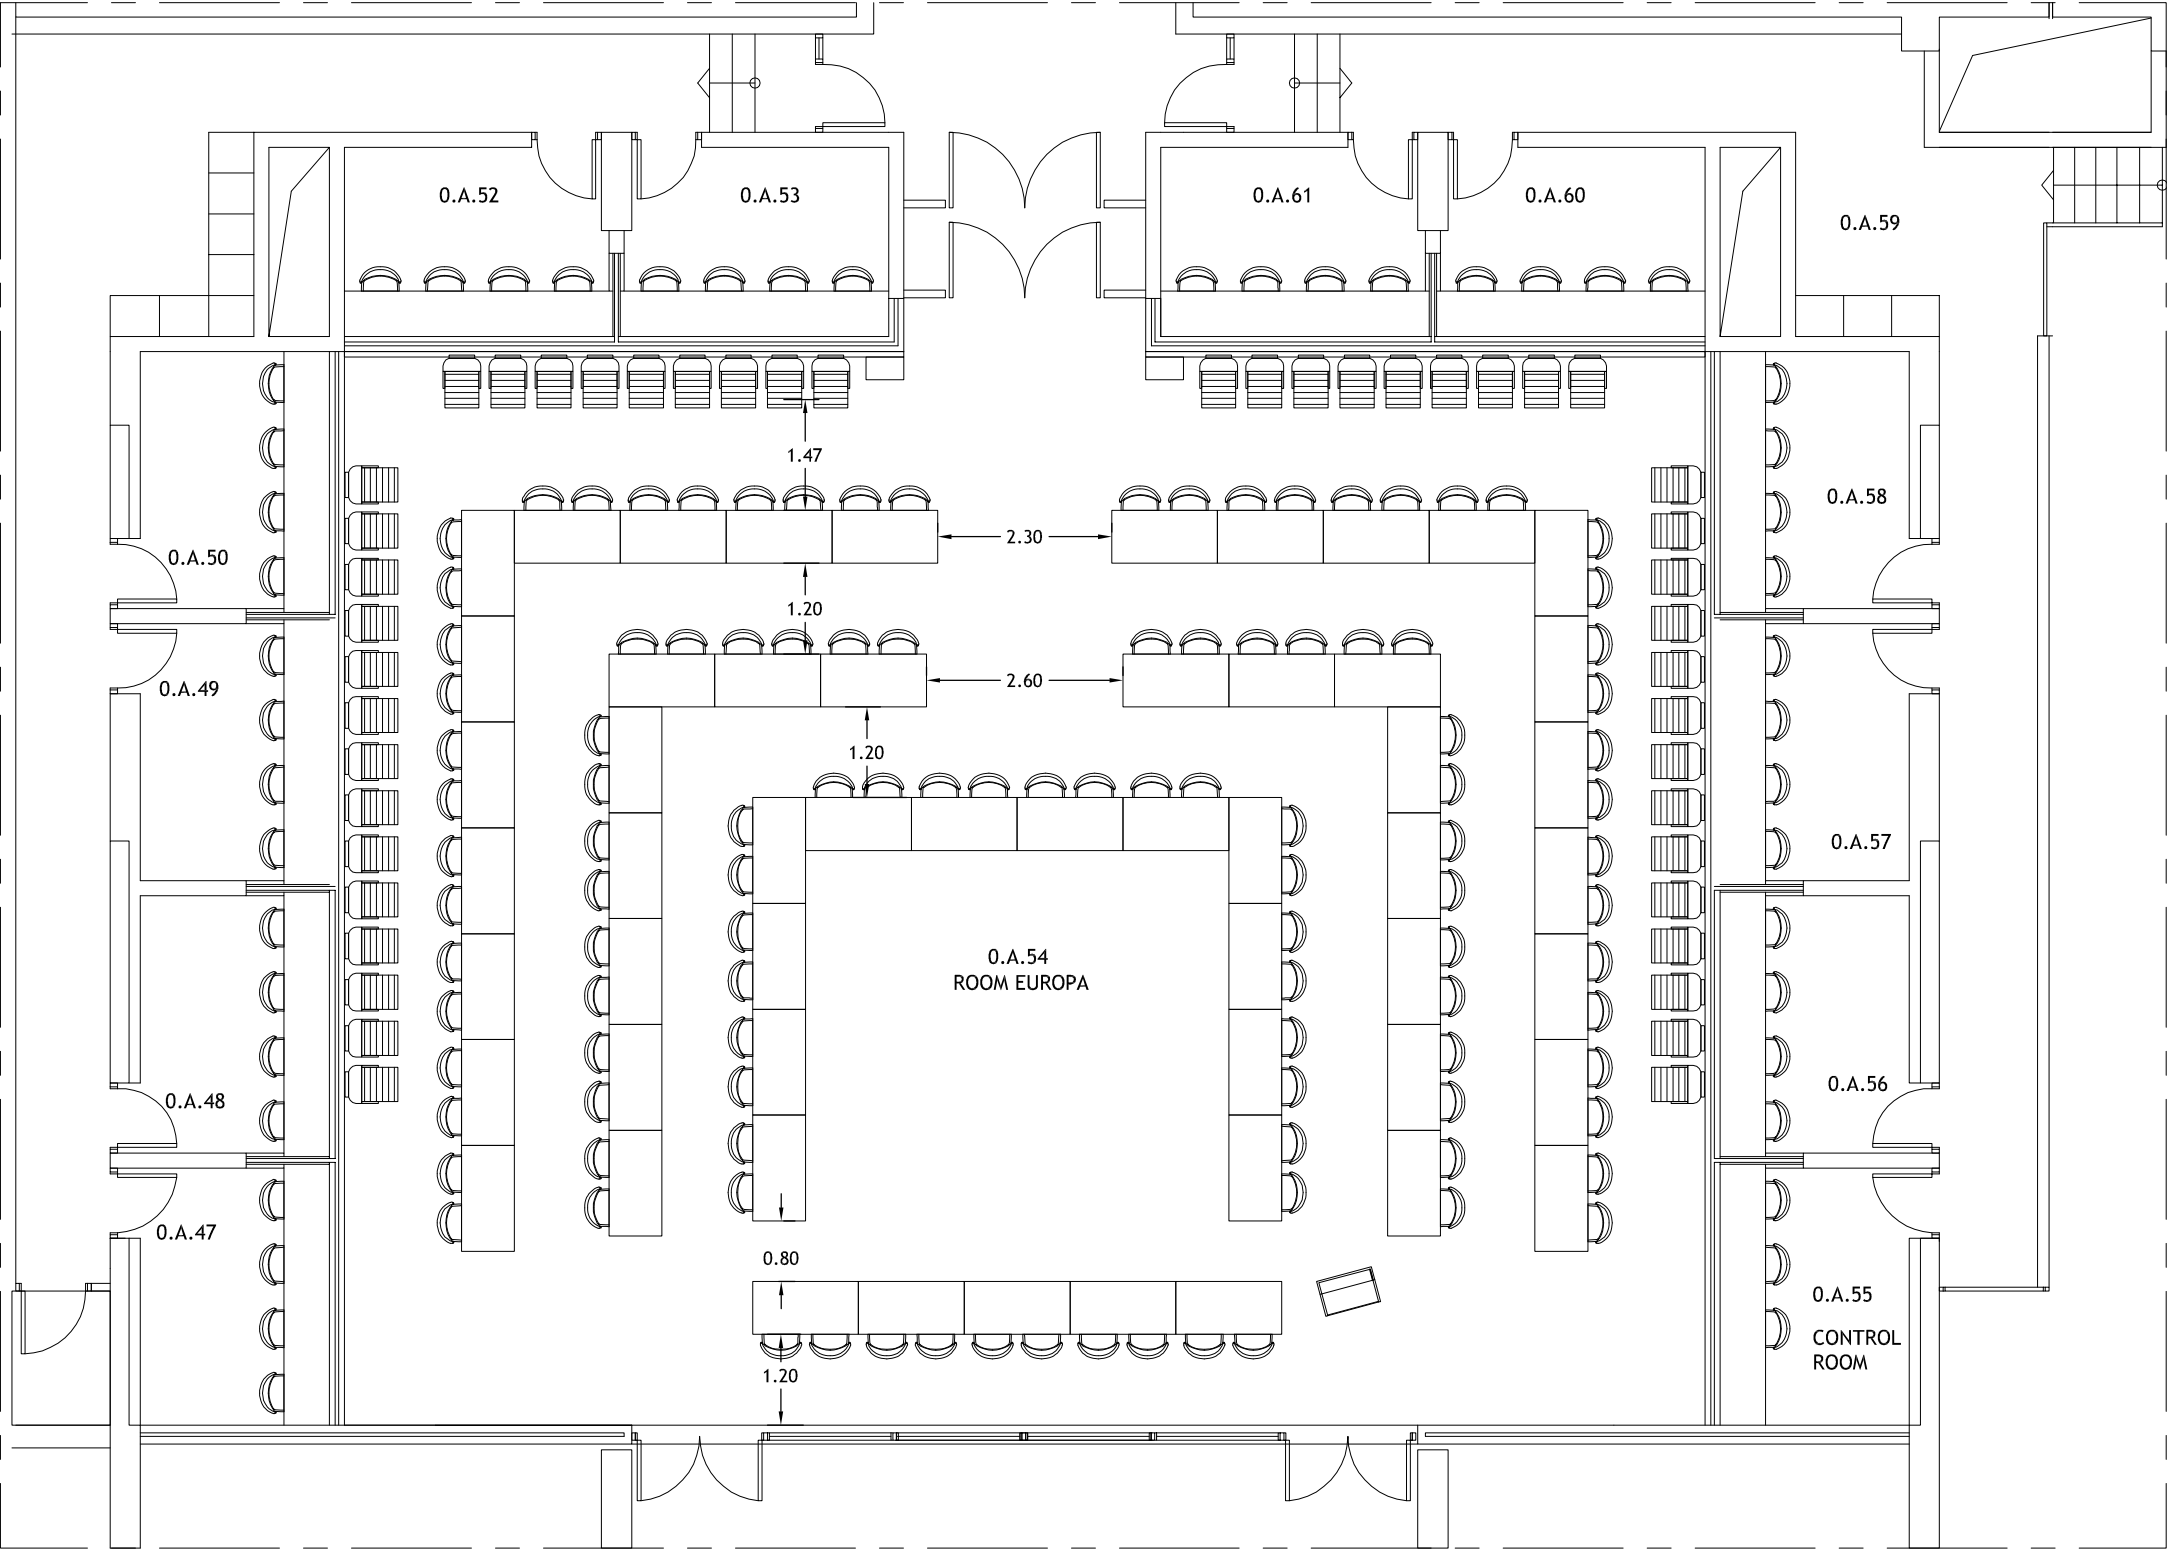

NOTES	SYMBOLS	<i>CEDEFOP</i>					
		INDEX	REVISION		NAME	DATE	
		EMPLOYER : CEDEFOP - EUROPEAN CENTRE FOR THE DEVELOPMENT OF VOCATIONAL TRAINING					
		PROJECT : RECOVER - Phase 2: Audio-Visual & Conference Infrastructures Systems' Delivery, Installation & Support Services					
		DRAWING TITLE : CONFERENCE ROOMS LAYOUTS: EUROPA LAYOUT				DRAWING NUMBER : TS-CRL.E1	
SCALE : 1:100		DATE : JANUARY 2012					

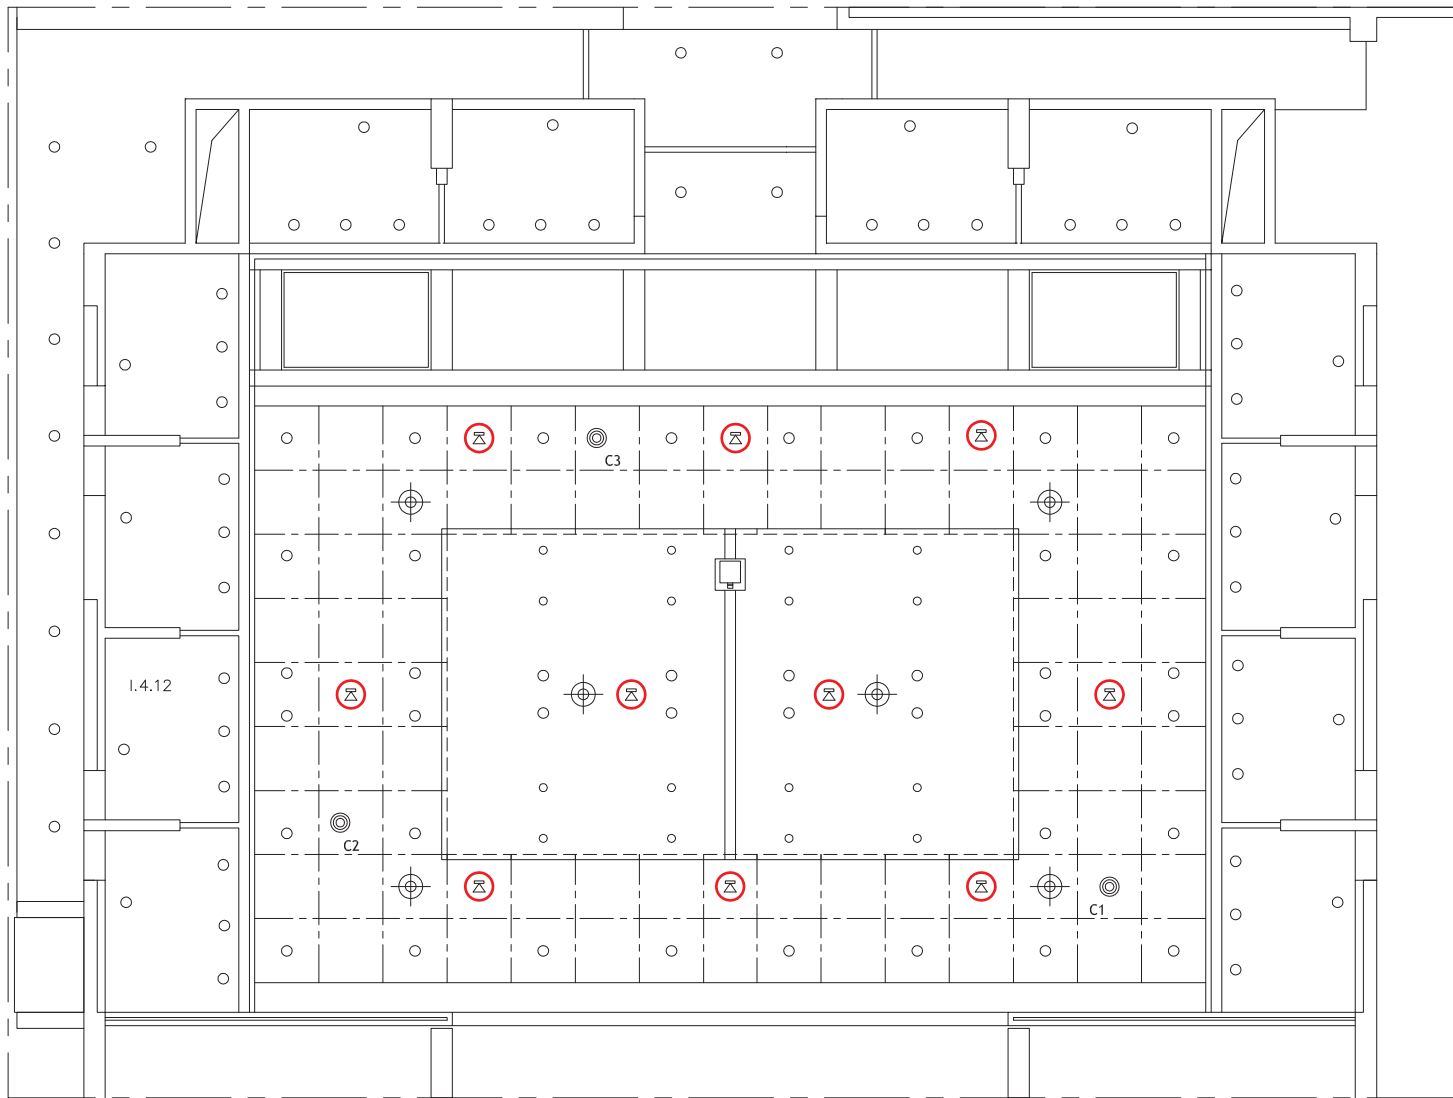

EUPOPA EVACUATION LOUDSPEAKERS
RECESSED IN FALSE CEILING

NOTES

SYMBOLS



EVACUATION LOUDSPEAKER CEILING
RECESSED (Generic Symbol)



SOUND ABSORBING PANELS
1,20 x 1,20 m.

CEDEFOP

INDEX

REVISION

NAME

DATE

EMPLOYER : CEDEFOP - EUROPEAN CENTRE FOR THE DEVELOPMENT OF VOCATIONAL TRAINING

PROJECT : RECOVER - Phase 2: Audio-Visual & Conference Infrastructures Systems' Delivery, Installation & Support Services

DRAWING TITLE : AUDIO INSTALLATION - EUROPA ROOM: FALSE CEILING,
EVACUATION SYSTEM LOUDSPEAKERS LAYOUT

SCALE : 1:100


DATE : JANUARY 2012

DRAWING
NUMBER :



TS-AUD.01



NOTES		SYMBOLS		CEDEFOP			
		 EVACUATION LOUDSPEAKER CEILING RECESSED (Generic Symbol)  SOUND ABSORBING PANELS 1,20 x 1,20 m.		INDEX		REVISION	NAME
				EMPLOYER : CEDEFOP - EUROPEAN CENTRE FOR THE DEVELOPMENT OF VOCATIONAL TRAINING			DATE
				PROJECT : RECOVER - Phase 2: Audio-Visual & Conference Infrastructures Systems' Delivery, Installation & Support Services			
				DRAWING TITLE : AUDIO INSTALLATION - MONTESSORI & EMILE ROUSSEAU ROOMS: FALSE CEILING, EVACUATION SYSTEM LOUDSPEAKERS LAYOUT			DRAWING NUMBER : TS-AUD.02
				SCALE : 1:100		DATE : JANUARY 2012	

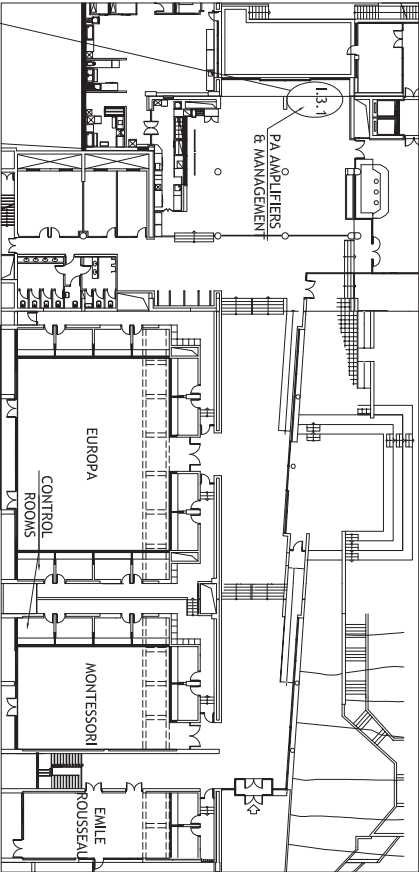


KEY PLAN VIEW
(SEE DRAWINGS TS-AUD.01 & 02 FOR
NEW PA LOUDSPEAKERS LAYOUT IN THE CONFERENCE ROOMS)
SCALE 1:500

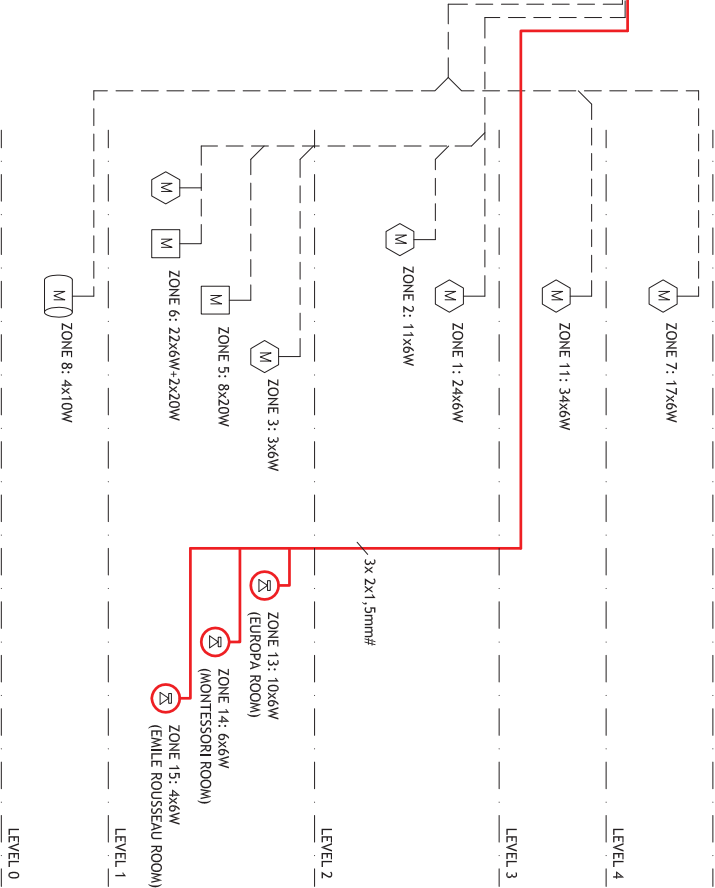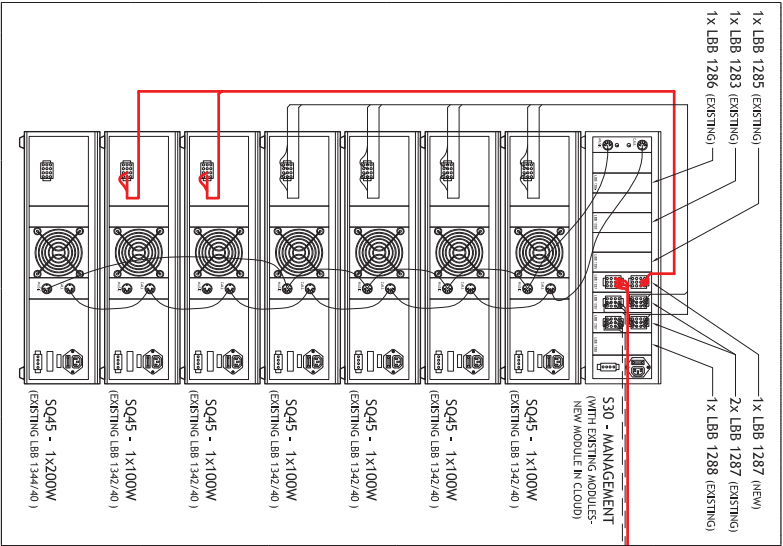


EVACUATION & PA SYSTEM
INTERCONNECT & DISTRIBUTION DIAGRAM
NO SCALE

SYMBOLS			
	NEW PA LOUDSPEAKERS - CEILING MOUNTED, 6W FOR THE 3 CONFERENCE ROOMS		
			PA LOUDSPEAKERS - 6W, 10W & 20W (VARIOUS TYPES - EXISTING)
H05VVR-2x 1,5mm# - NEW CABLING IN EXISTING TRUNKING (H05VVR IS THE NEW TYPE FOR NVA)			
EXISTING CABLING			

CEDEFOP			
INDEX	REVISION	NAME	DATE
EMPLOYER : CEDEFOP - EUROPEAN CENTRE FOR THE DEVELOPMENT OF VOCATIONAL TRAINING			
PROJECT : RECOVER - Phase 2: Audio-Visual & Conference Infrastructures Systems Delivery, Installation & Support Services			
DRAWING TITLE : AUDIO INSTALLATION - KEY PLAN VIEW AND EVACUATION & PA SYSTEM DIAGRAM		DRAWING NUMBER : TS-AUD.03	
SCALE :	1:500	DATE :	JANUARY 2012

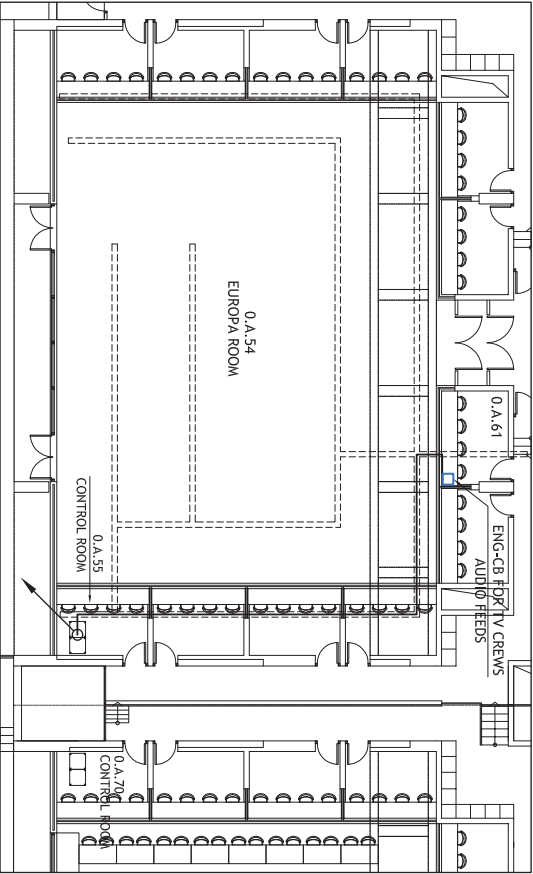




KEY PLAN VIEW
SCALE 1:200

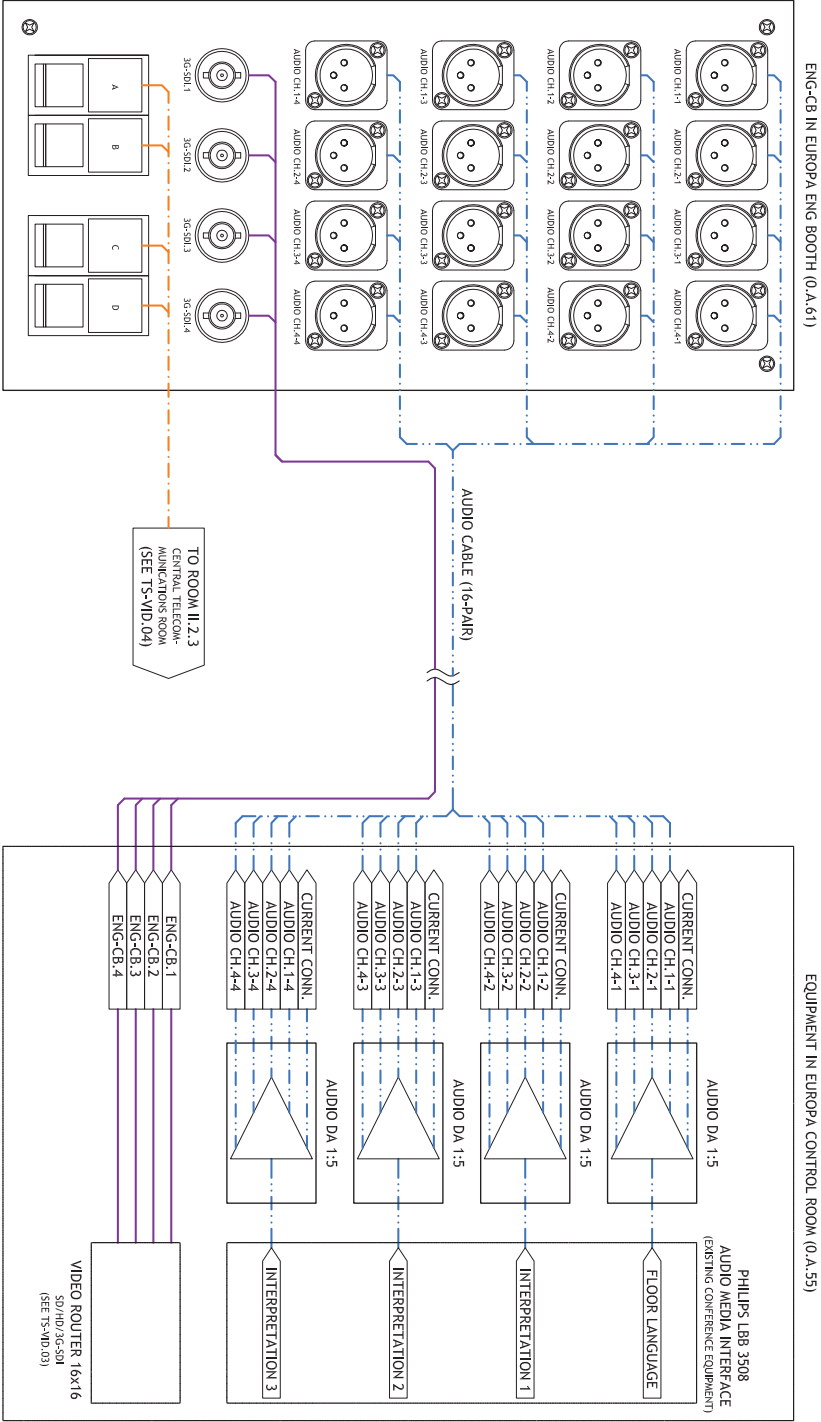

LINES	
	DIGITAL VIDEO CABLE (RGBHV, SD/HD/3G-SDI)
	TV COAXIAL-75Ω CABLE
	AUDIO CABLE (MULTI-PAIR + SHIELD)
	UTP Cat.5/ Cat.5e FOR ETHERNET & SERIAL CONTROL
	CABLE BUNDLE PROPOSED ROUTING

SYMBOLS	
	ENG-CB - ENG CONNECTION BOX
	CUSTOM, 4 AUDIO FEEDS TO 4 TV ENG CREWS
	CABLE ROUTING UPWARDS
	FROM UNDERNEATH FLOOR
	CABLE ROUTING DOWNWARDS
	TO UNDERNEATH FLOOR


CEDEFOP									
INDEX		REVISION		NAME		DATE			
EMPLOYER : CEDEFOP - EUROPEAN CENTRE FOR THE DEVELOPMENT OF VOCATIONAL TRAINING									
PROJECT : RECOVER - Phase 2: Audio-Visual & Conference Infrastructures Systems Delivery, Installation & Support Services									
DRAWING TITLE : AUDIO INSTALLATION - EUROPA ROOM REUPPOSED BOOTH				DRAWING NUMBER : TS-AUD.04					
CABLE ROUTING									
SCALE : NO SCALE		DATE : JANUARY 2012							

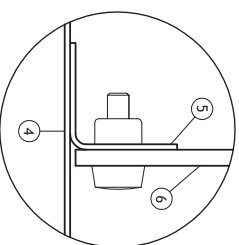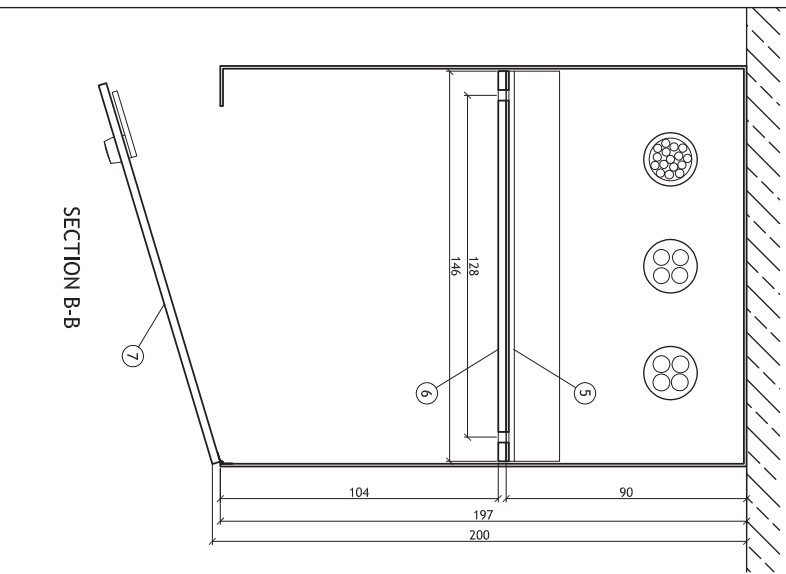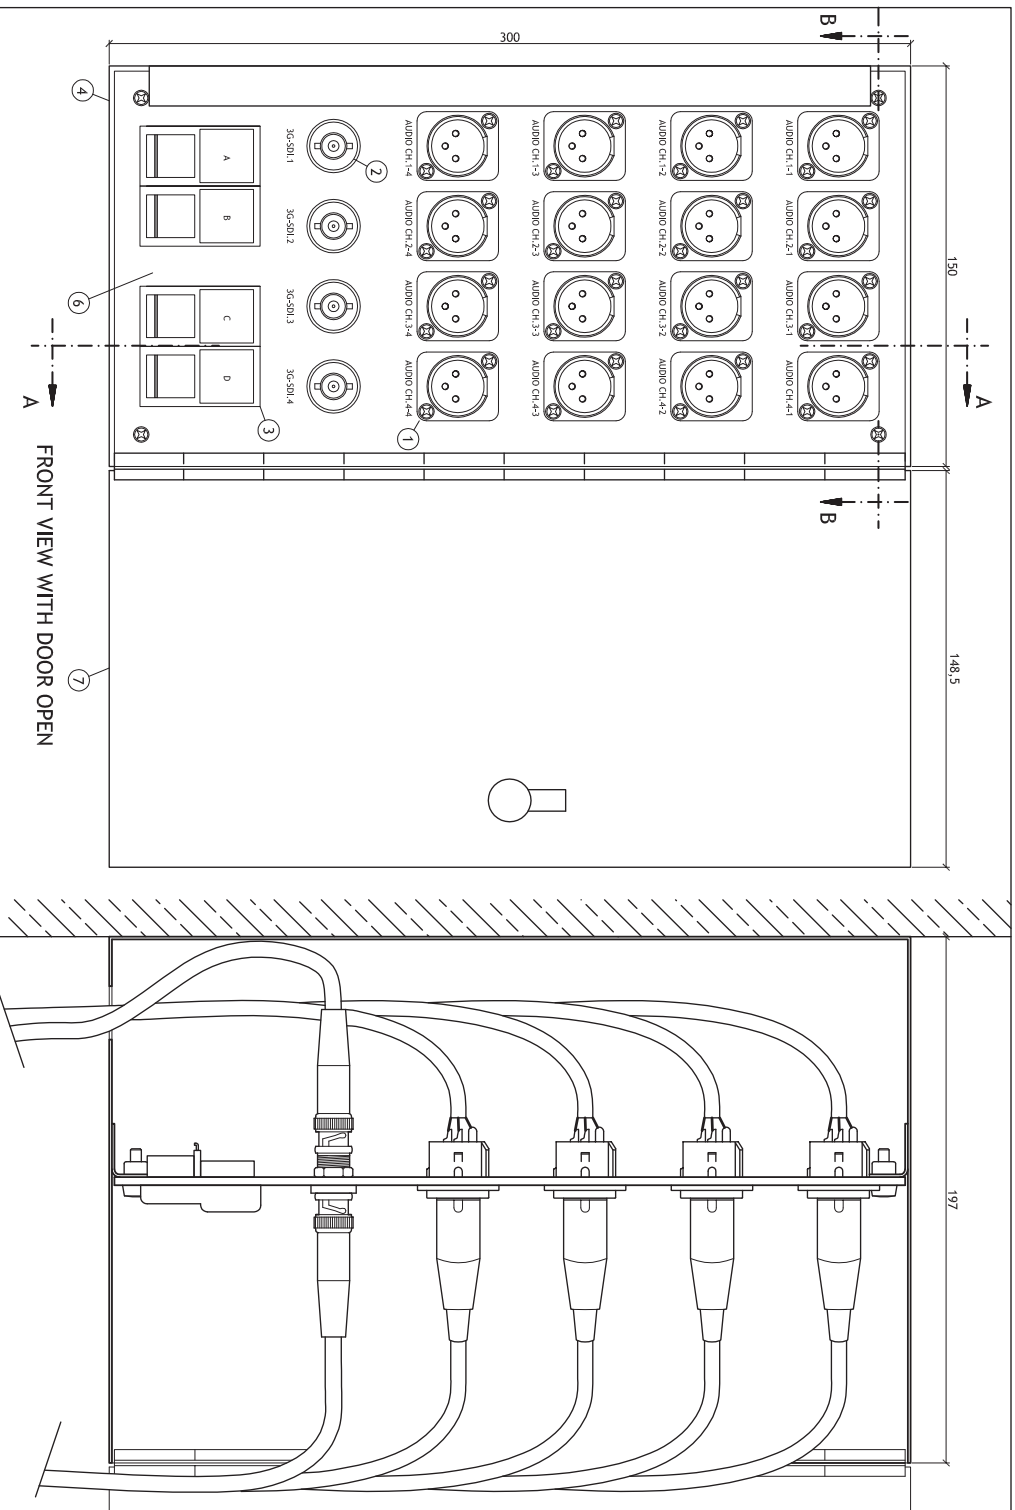

DETAIL 1.
SCALE 1:1


INDEX	TYPE OF CIRCUIT	QTY	CHASSIS CONNECTOR	MANUFACTURER / TYPE	CABLE TYPE	MANUFACTURER / TYPE
1	AUDIO TIE	16	XLR 3-PIN	NEUTRIC / NC3MDL1 MALE	16-PAIR AUDIO	BELDEN 1514C
2	VIDEO TIE	4	BNC	F-F ADAPTOR ISOLATED	COAXIAL	BELDEN 1505A
3	ETHERNET	4	RJ-45	LEGRAND	UTP 4-PAIR	UTP Cat.5
DESCRIPTION						
4	ENCLOSURE MANUFACTURED FROM 1mm GALVANIZED SHEET STEEL WITH ELECTROSTATIC POWDER COATING FINISH.					
5	METAL PROFILE "L-SHAPED" 20x20x1mm (2 PIECES)					
6	FLAT MOUNTING PLATE MANUFACTURED FROM 3mm ANODIZED ALUMINUM SHEET.					
7	HINGED DOOR WITH LOCK MANUFACTURED FROM 3mm ANODIZED ALUMINUM SHEET.					

CEDEFOP			
INDEX	REVISION	NAME	DATE
EMPLOYER : CEDEFOP - EUROPEAN CENTRE FOR THE DEVELOPMENT OF VOCATIONAL TRAINING			
PROJECT : RECOVER - Phase 2: Audio-Visual & Conference Infrastructures Systems Delivery, Installation & Support Services			
DRAWING TITLE : AUDIO INSTALLATION - EUROPA ROOM REPROPOSED BOOTH		DRAWING NUMBER : TS-AUD.05	
ENG CONNECTION BOX - AUDIO FEEDS FOR 4 TV ENG CREWS			
SCALE : 1:2	DATE : JANUARY 2012		

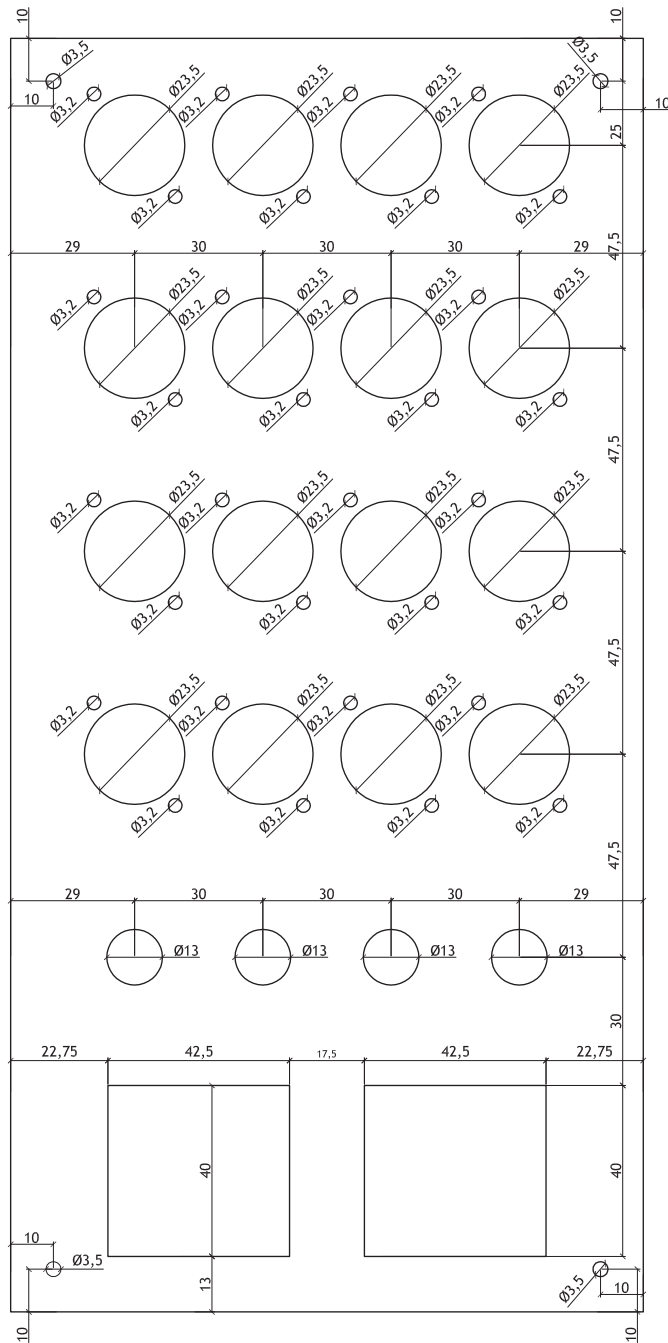

MOUNTING PLATE HOLES DRILLING LAYOUT
 PLATE MANUFACTURED FROM 3mm ANODIZED ALUMINUM SHEET.
 ALL DIMENSIONS ARE IN MILLIMETERS.


SCALE 1:1

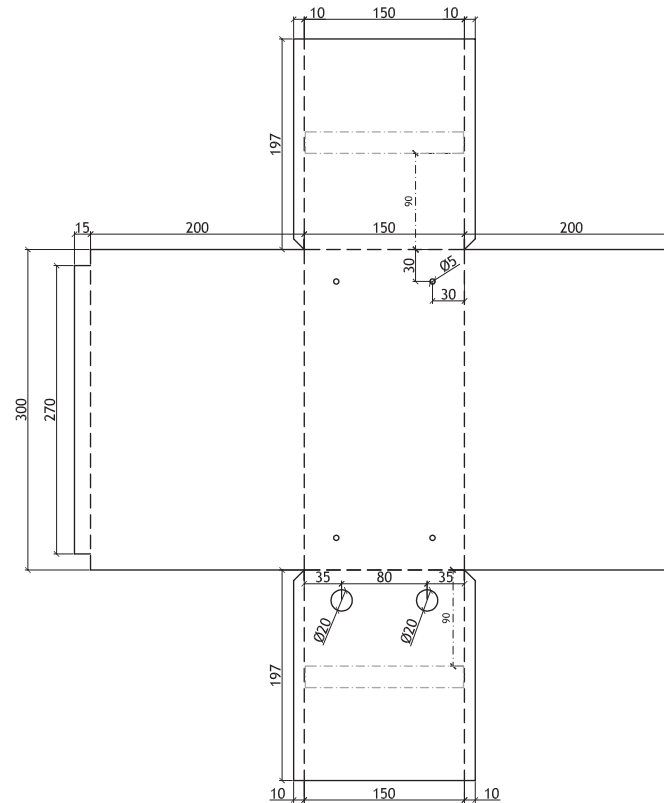

ENCLOSURE SPREAD DRAWING


ENCLOSURE MANUFACTURED FROM 1mm GALVANIZED SHEET
 STEEL WITH ELECTROSTATIC POWDER COATING FINISH.
 ALL DIMENSIONS ARE IN MILLIMETERS.

SCALE 1:5

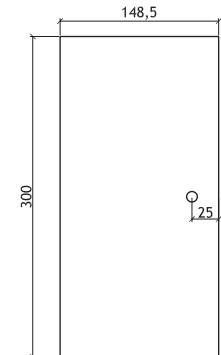

HINGED DOOR WITH LOCK MANUFACTURED FROM
 3mm ANODIZED ALUMINUM SHEET.
 ALL DIMENSIONS ARE IN MILLIMETERS.

SCALE 1:5

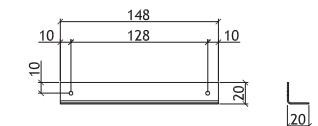

2x METALLIC "L-SHAPED" PROFILES 20x20x1mm
 ALL DIMENSIONS ARE IN MILLIMETERS.

SCALE 1:5

CEDEFOP			
INDEX	REVISION	NAME	DATE
EMPLOYER : CEDEFOP - EUROPEAN CENTRE FOR THE DEVELOPMENT OF VOCATIONAL TRAINING			
PROJECT : RECOVER - Phase 2: Audio-Visual & Conference Infrastructures Systems' Delivery, Installation & Support Services			
DRAWING TITLE : AUDIO INSTALLATION - EUROPA ROOM REPURPOSED BOOTH ENG CONNECTION BOX CONSTRUCTION DETAILS		DRAWING NUMBER : TS-AUD.06	
SCALE :	1:5 / 1:1	DATE :	JANUARY 2012